drawing title: Existing Site Plan
revision: P01

identification / location
project: ROW01 | originator: CFL | volume: 00 | level: 00 | type: AP | role: A | drawing: 0201

Drawing Sign Off

print name	sign
on behalf of	date

0 5 10 25m


N

Application Site

Land in Same Ownership

Site Area = 45, 267sqm

Site Address:
Rowan Foods Ltd
Ash Road South
Wrexham Industrial Estate
Wrexham
LL13 9UG

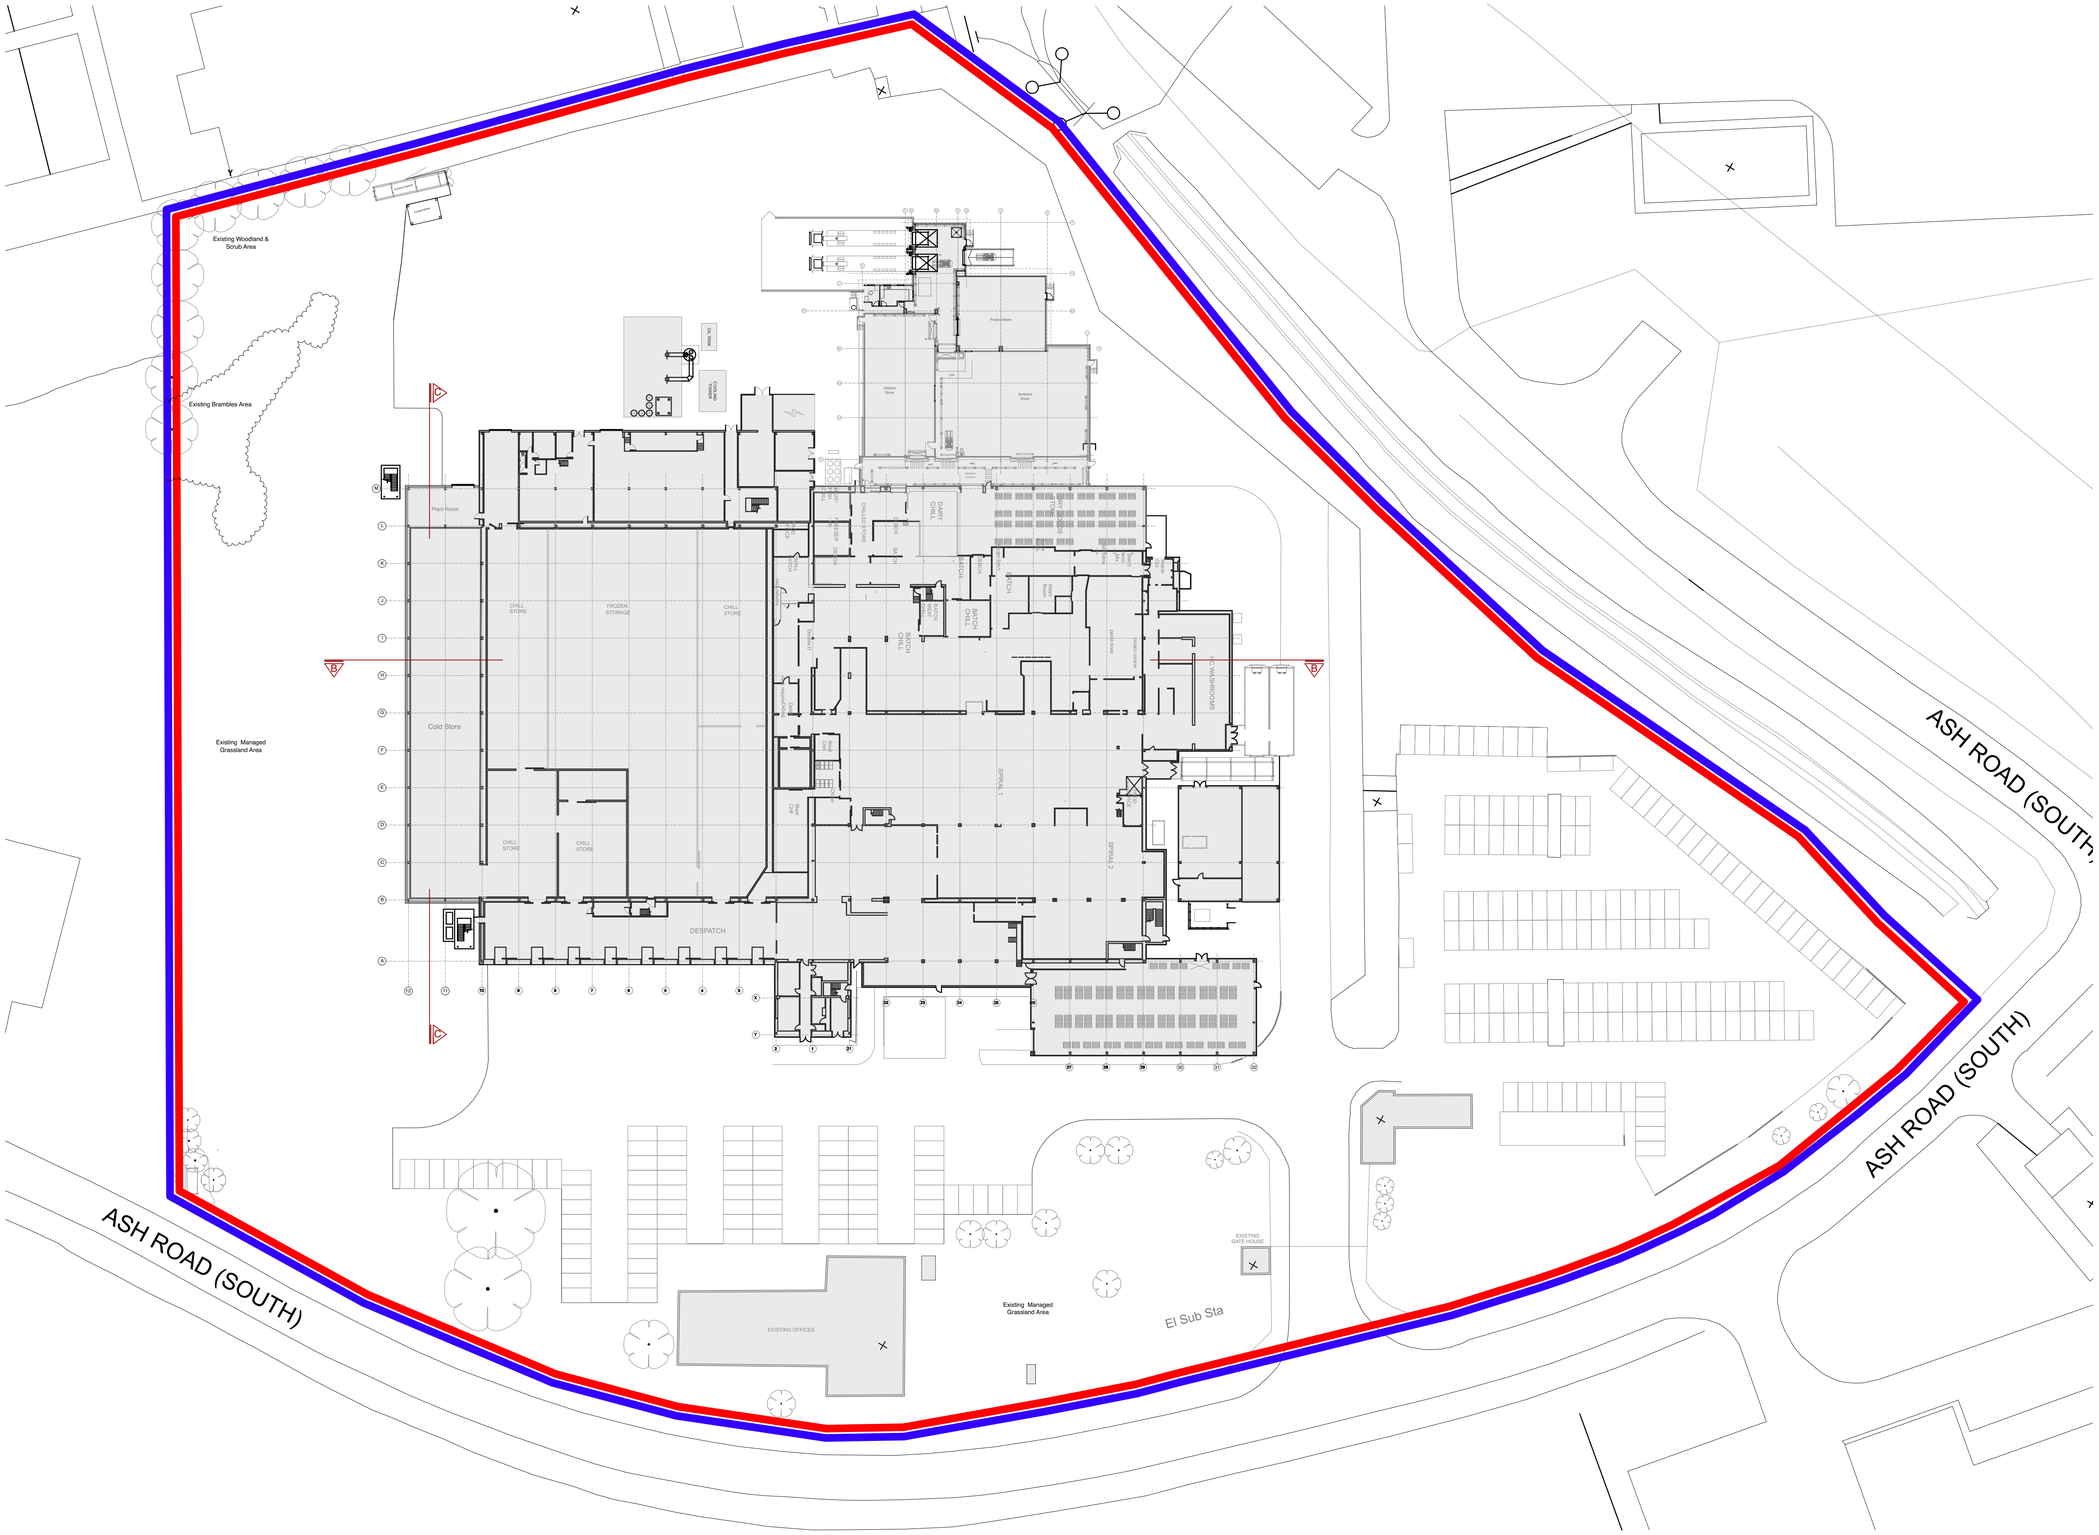

rev	change	notes	date
P01	Ch.007	Submission to Local Authority as Part of Formal Planning Application	06/02/2020

This drawing and its contents, on paper and as the originating data file, remain the copyright of CoxFreeman © CoxFreeman, 2019.

ROWAN FOODS
A DIVISION OF OSCAR MAYER

CoxFreeman
4th Floor Penthouse
39 Stoney Street
The Lace Market
Nottingham NG1 1LX

t 0115 950 5075
f 0115 948 3128
info@coxfreeman.co.uk
www.coxfreeman.co.uk

client	project created
Rowan Foods	February 2018
project	CFL job reference
Rowan Foods	2329
drawing title	scale
Existing Site Plan	1:500 @ A1
suitability description	status code
Suitable for Information	S2
revision description	revision
Planning	**P01**

identification / location: project | originator | volume | level | type | role | drawing
sheet number

ROW01 - CFL - 00 - 00 - AP - A - 0201