
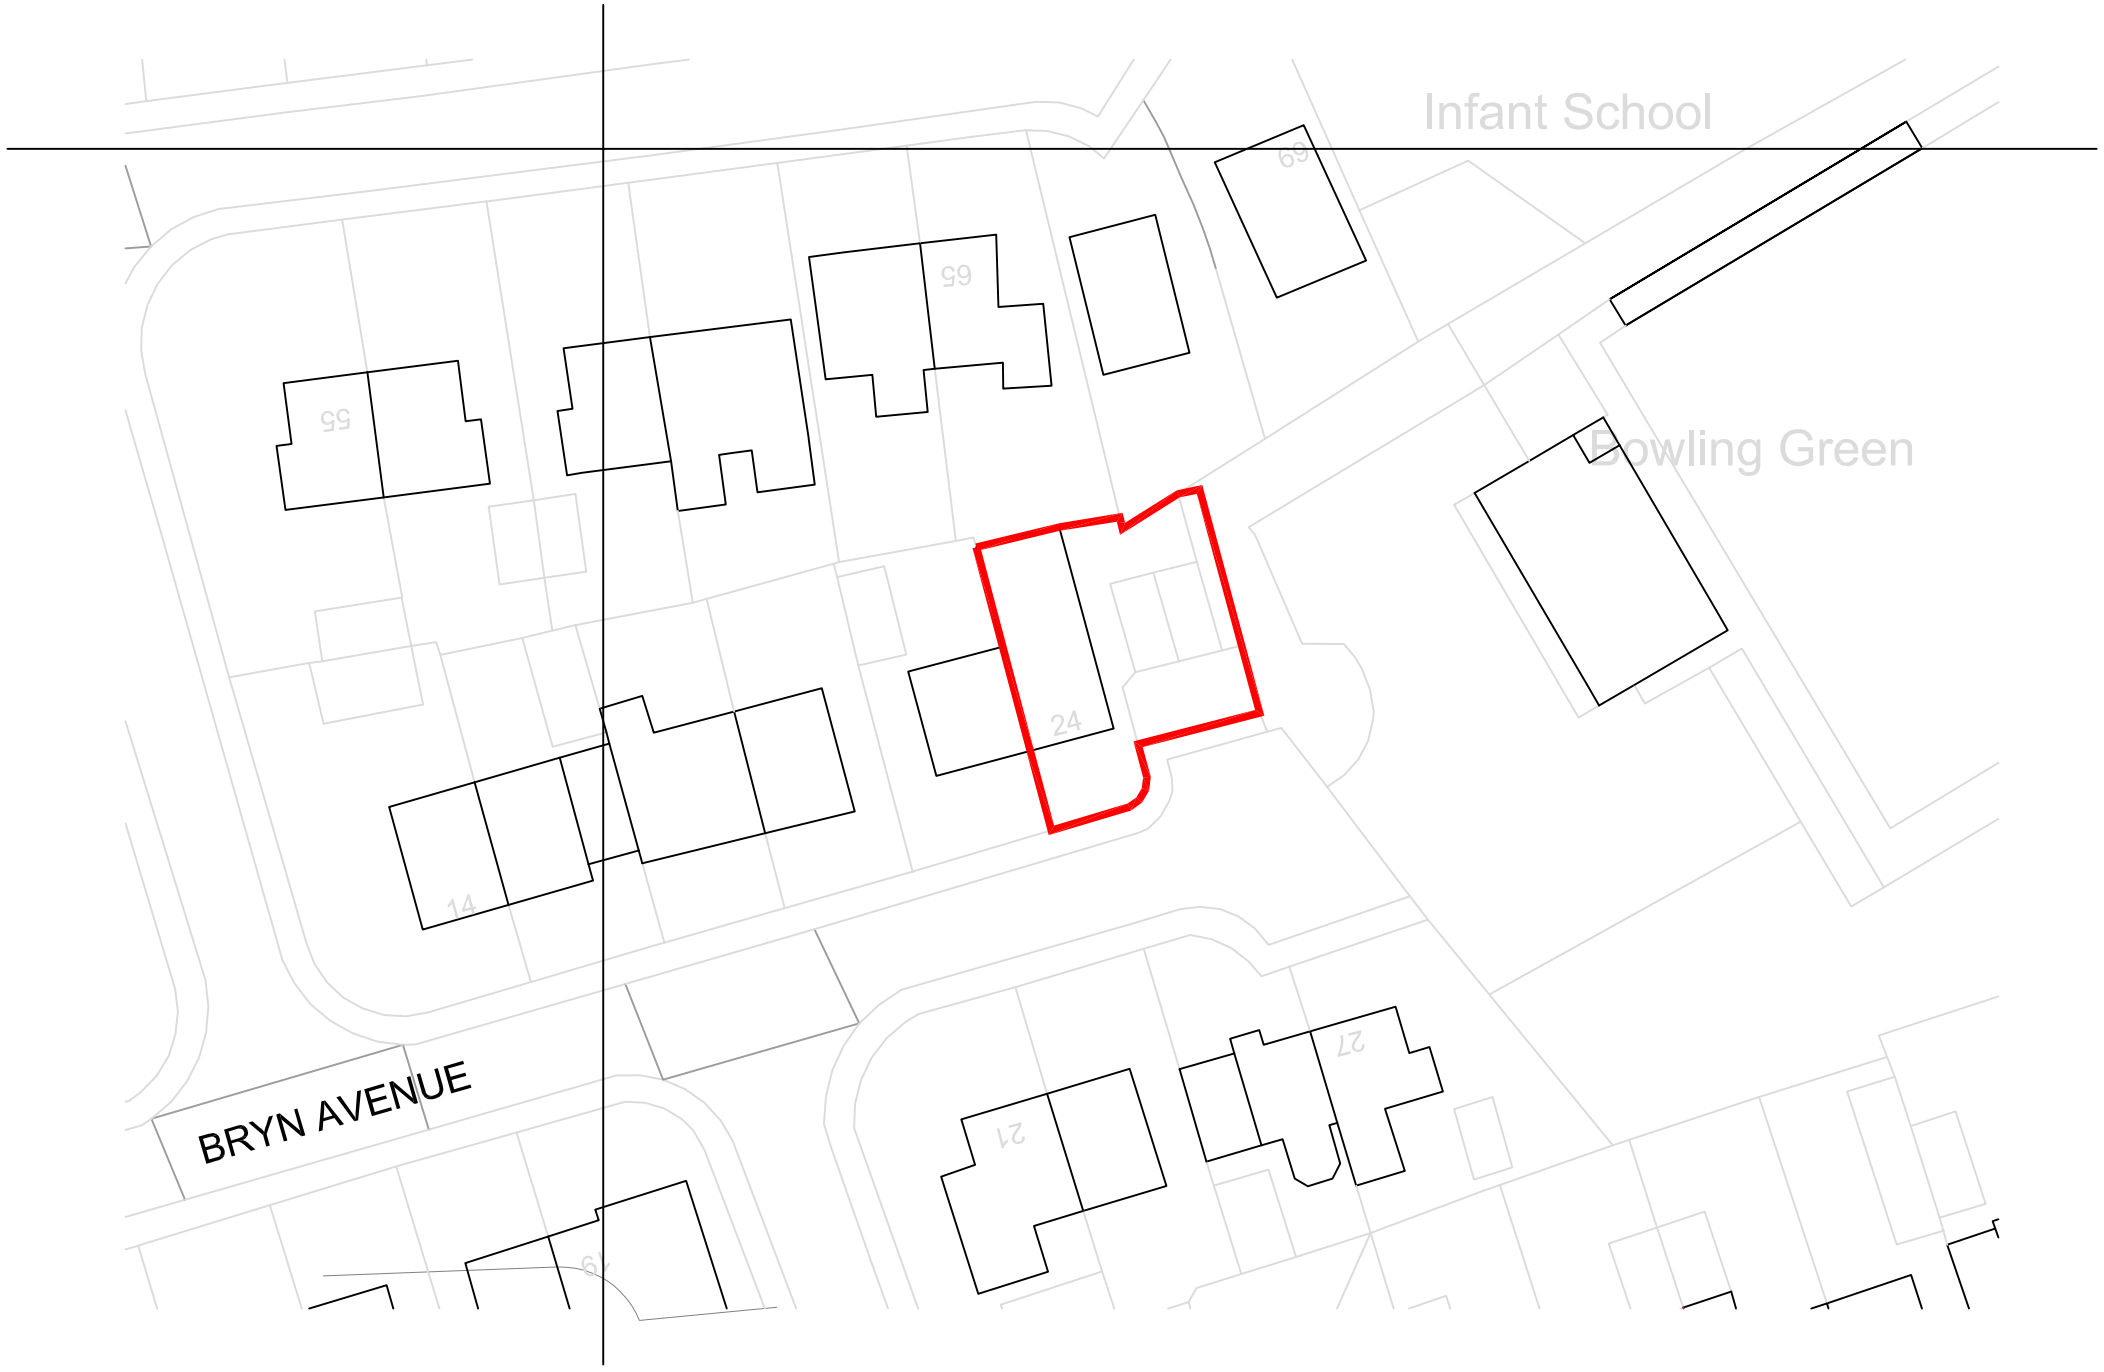


SITE LOCATION - Scale 1:500

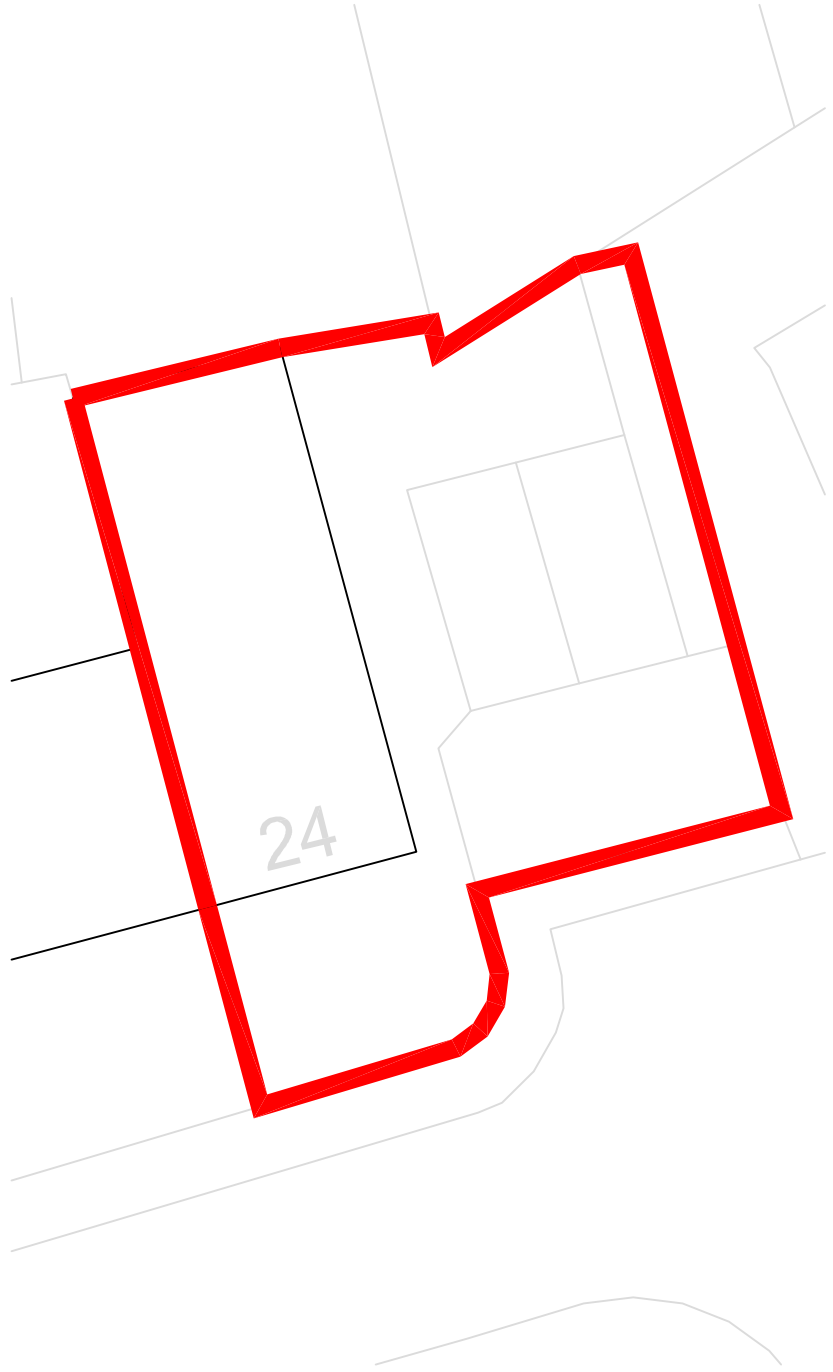

SITE PLAN - Scale 1:100

DESIGN IN SAFETY

DESIGN IN SAFETY

57 CHARLES STREET, BRYMBO,WREXHAM, LL11 5FL

TEL 07734 037463
EMAIL davidineson@designinsafety.net
WEBSITE www.designinsafety.net

CLIENT
MR & MRS EDWARDS

ADDRESS
24 BRYN AVENUE, JOHNSTOWN,
WREXHAM, LL14 2SU

DRAWING TITLE
SITE LOCATION PLAN

PROJECT NO.	DRAWING NO.	SCALE @ A3	REVISION	DATE
DIS_AD_0070	DIS_AD_0070_PL01	1:1250	B	06/04/20

DO NOT SCALE - Any queries or discrepancies to be referred to Design In Safety for clarification.