

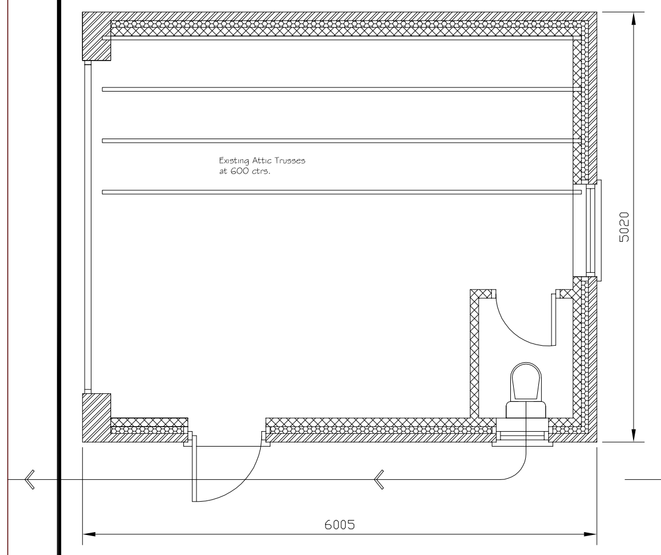


EXISTING GROUND FLOOR PLAN

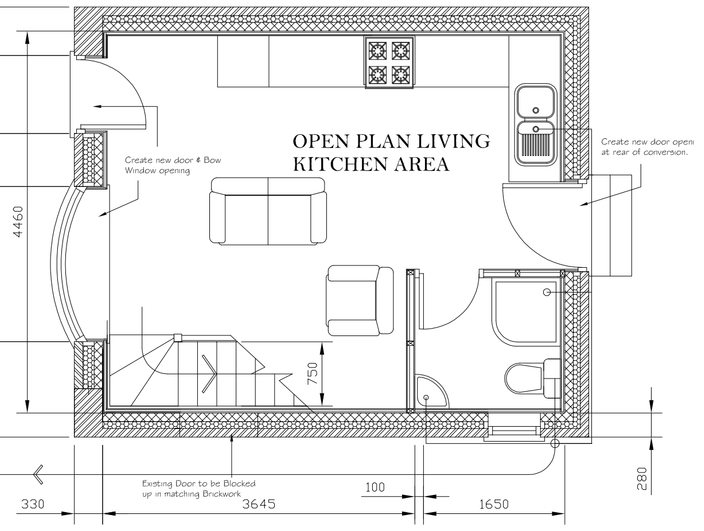


PROPOSED GROUND FLOOR PLAN SCHEME B

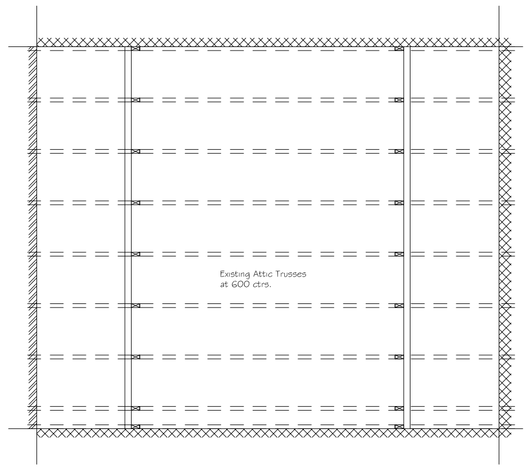

EXISTING FIRST FLOOR PLAN




PROPOSED FIRST FLOOR PLAN

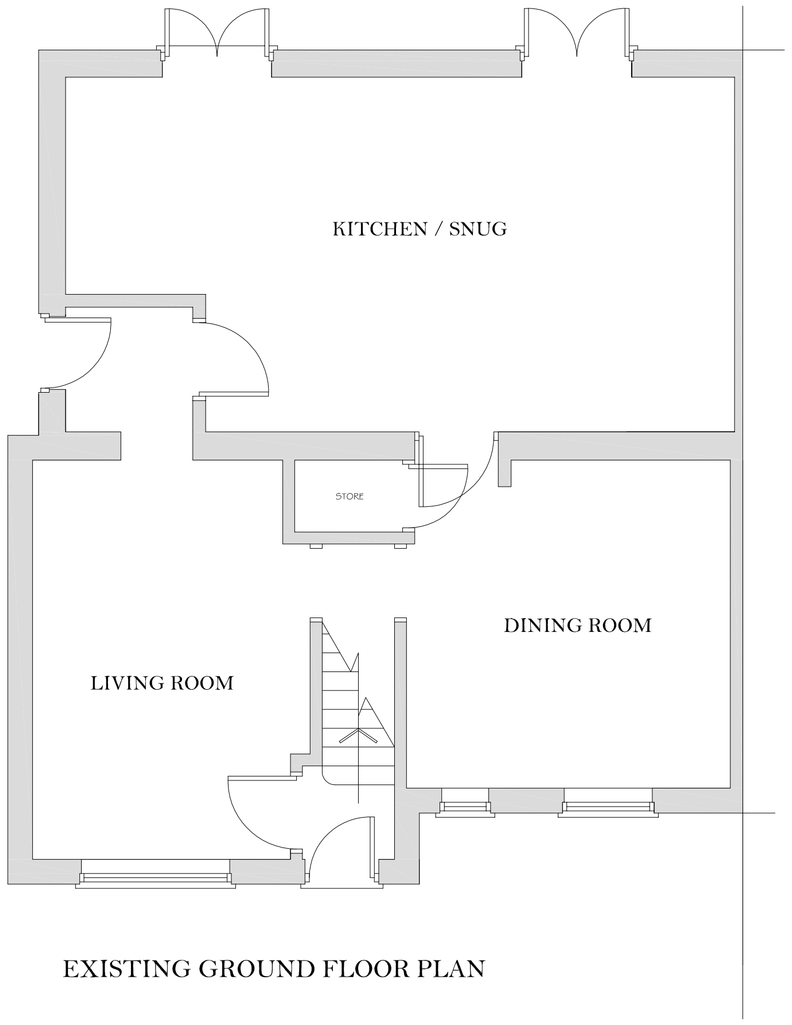


EXISTING GROUND FLOOR PLAN

FLOOR PLANS SCALE 1:50 AT A1
ELEVATIONS SCALE 1:100 AT A1

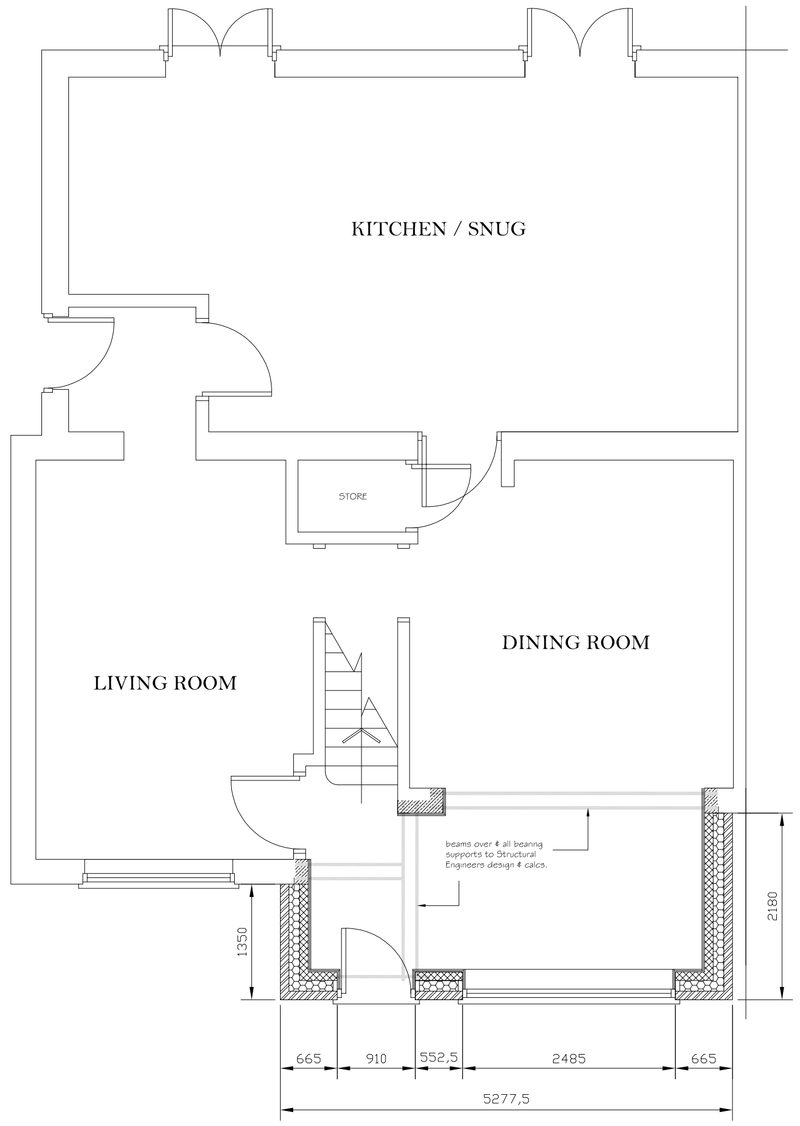


PROPOSED GROUND FLOOR PLAN

GARAGE CONVERSION
ELEVATIONS

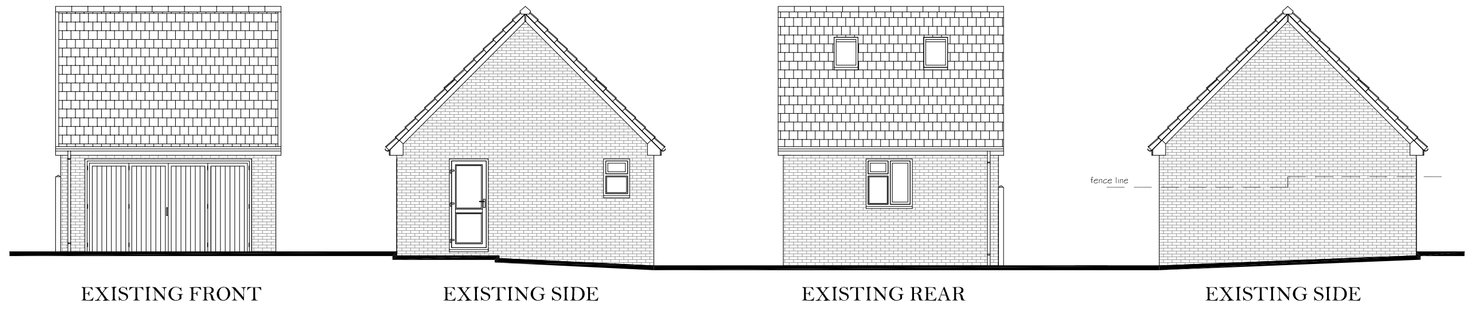

EXISTING FRONT | EXISTING SIDE | EXISTING REAR | EXISTING SIDE

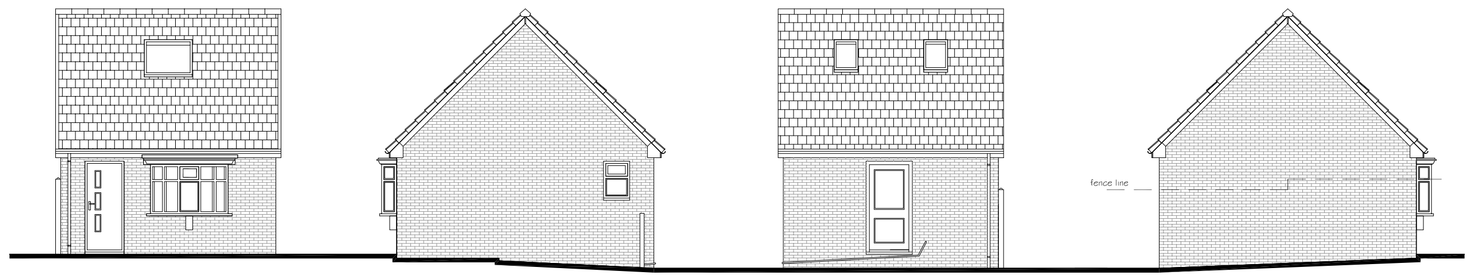


PROPOSED FRONT | PROPOSED SIDE | PROPOSED REAR | PROPOSED SIDE


CLIENT Mr. J. Stein	DATE AUGUST 2019
PROJECT FRONT ENTRANCE EXTENSION, & GARAGE CONVERSION AT 1 THE RIGEWAY, MARCHWIEL, WREXHAM, LL13 0SB	SCALES 1:50 AT A1 1:100 AT A1
DRAWING PROPOSED PLANS & ELEVATIONS	DWG. NUMBER 2019/TRW/01

REVISIONS


A:- OCTOBER 2019
QUARRY TILED SILL AND SANDSTONE / CONCRETE HEAD TO PROPOSED WINDOW & DOOR TO MATCH EXISTING

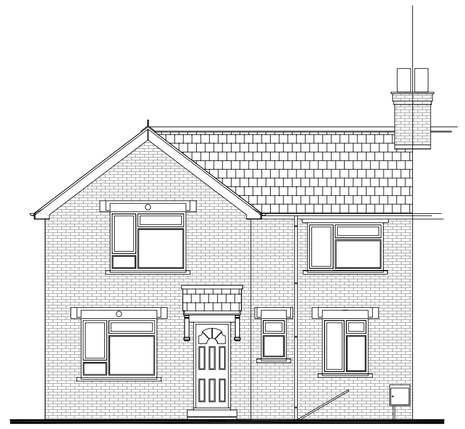


EXISTING FRONT ELEVATION

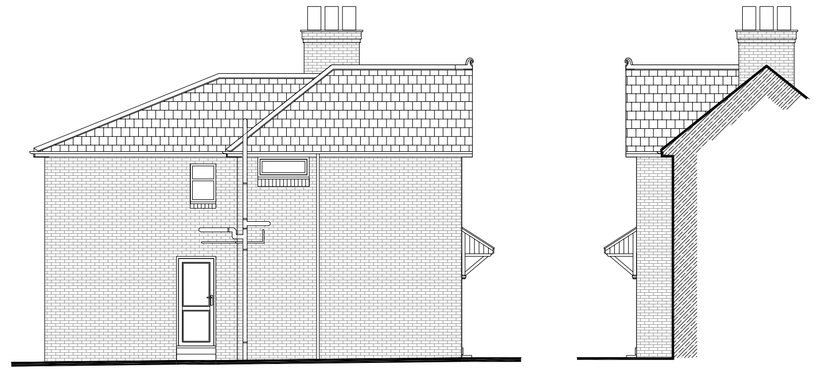


EXISTING SIDE ELEVATIONS

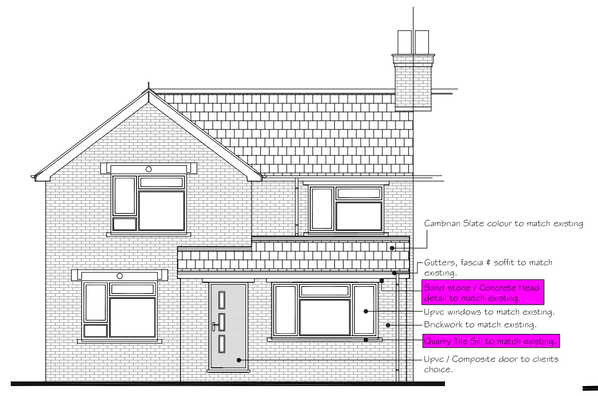


PROPOSED FRONT ELEVATION

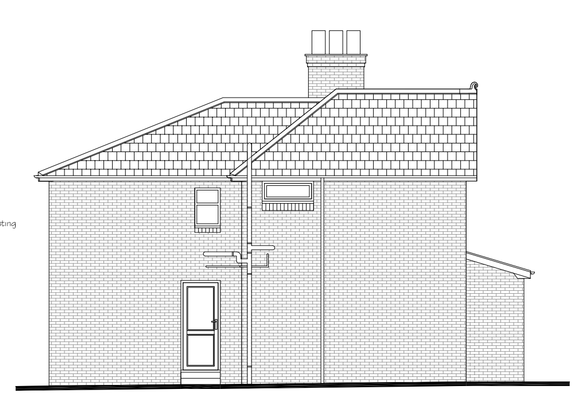

PROPOSED SIDE ELEVATIONS

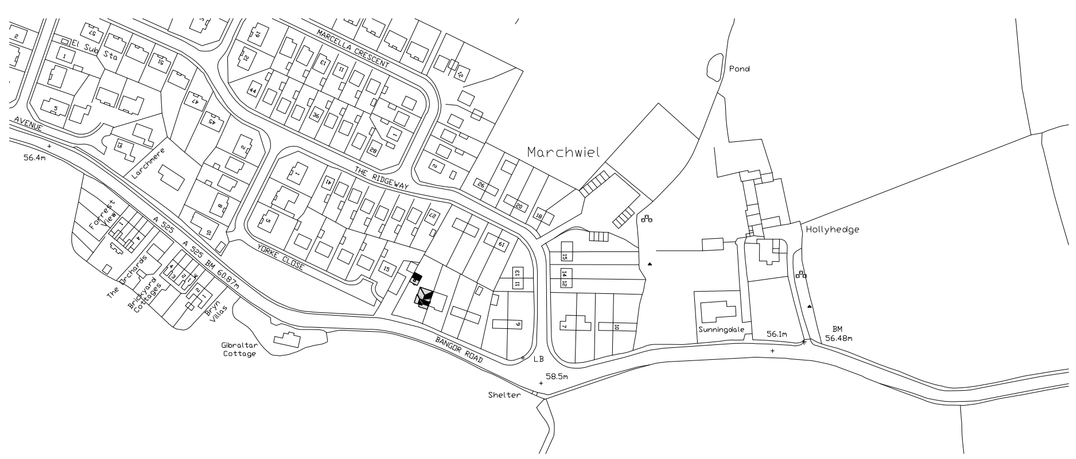

LOCATION PLAN 1:2500 AT A1

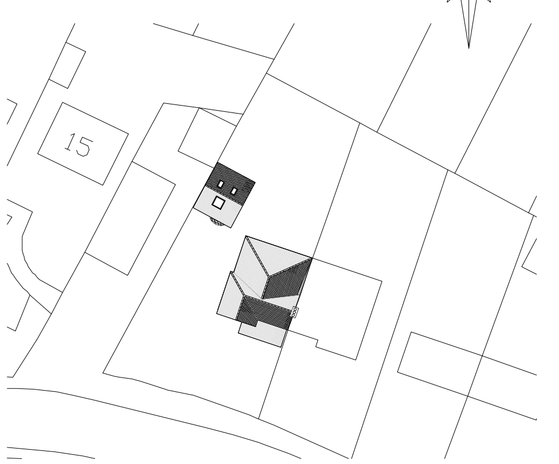

BLOCK PLAN 1:500 AT A1