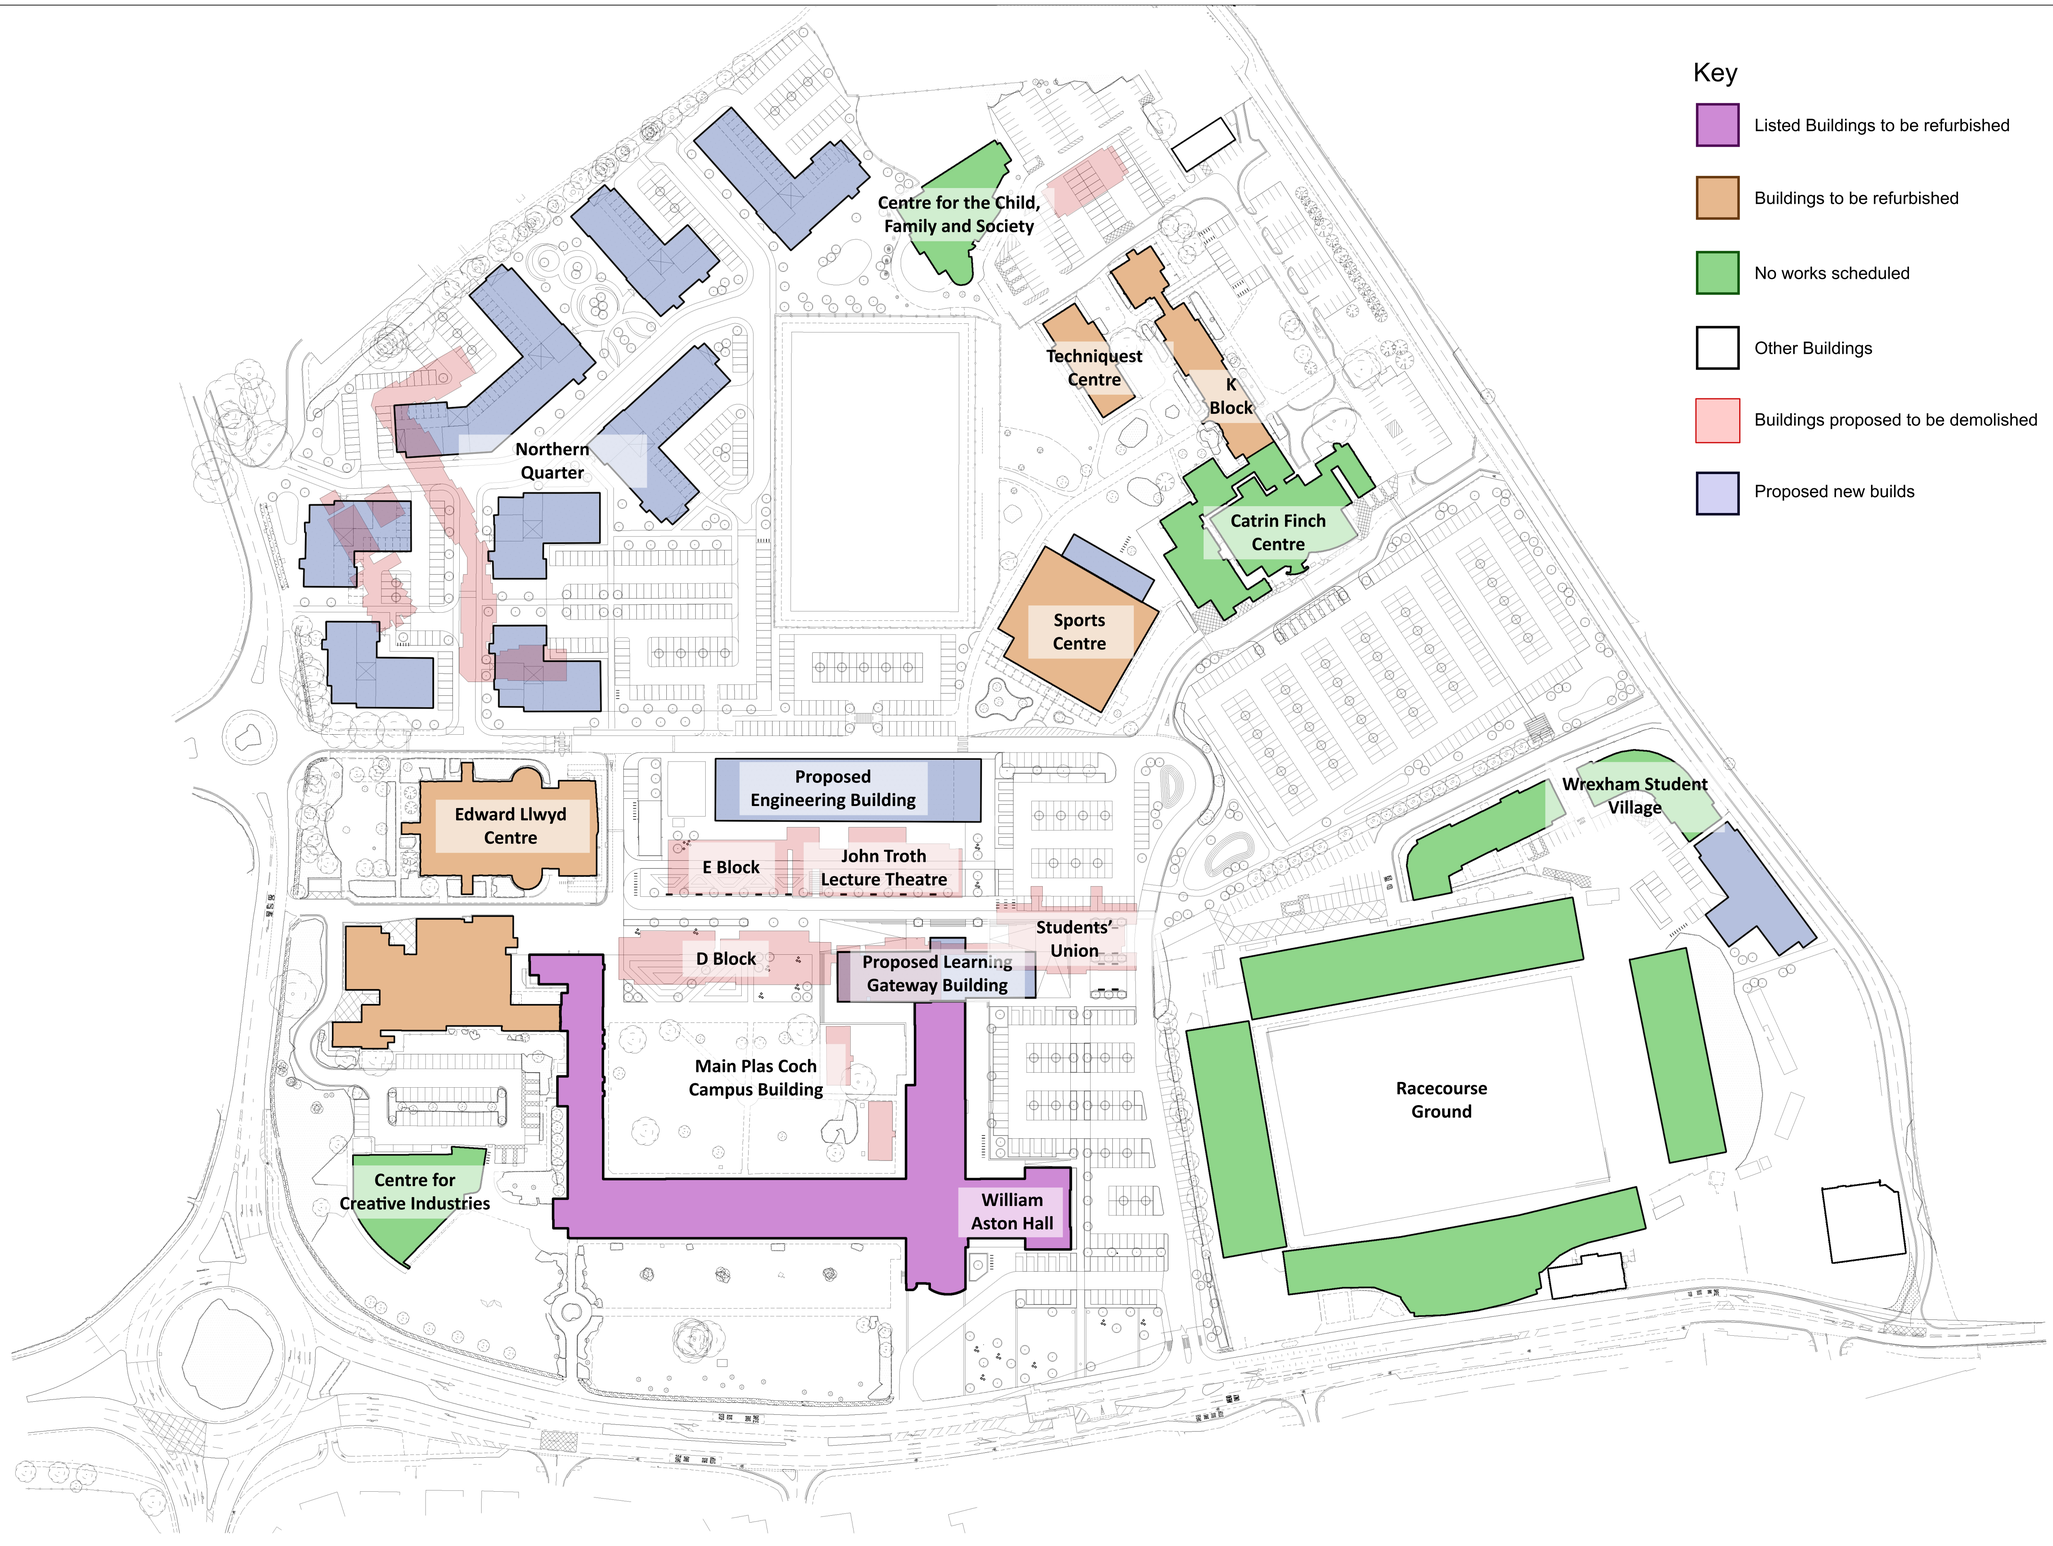


GENERAL NOTES:

DAY Architectural Ltd accepts no responsibility for any costs, losses or claims whatsoever arising from these drawings, specifications and related documents unless there is full compliance with the Client or any unauthorised user of the following:

1 All boundaries, dimensions and levels are to be checked on site before construction and any discrepancies reported to the Architect / Designer.
2 Partial Service: Any discrepancies with site or other information is to be advised to the Architect / Designer and direction and / or approval is to be sought before the implementation of the detail.
3 Block and site plans are reproduced under license from the Ordnance Survey.
4 Do not scale this drawing.
5 For the purpose of coordination, all relevant parties must check this information prior to implementation and report any discrepancies to the Architect / Designer.

REV	DESCRIPTION	DATE	REV BY	CHKD BY
P2	Amended Learning Gateway Building Location. Issue for information	18.04.19	LB	
P1	Amended Learning Gateway and Inner Gateway Building	10.01.19	LB	

CLIENT
Wrexham Glyndwr University

PROJECT
Plas Coch Campus

DRAWING
Proposed Plas Coch Masterplan

SCALE	PAPER SIZE
1:1000	A1
DATE	DRAWN BY
10/01/2019	LB

DAY DRAWING No.	REVISION	PROJECT No.
AL-00-001	P2	531-17

DRAWING STATUS: INFORMATION

Information contained on this drawing is the sole copyright of DAY Architectural Ltd. and is not to be reproduced without their permission.

DAY

DAY Architectural Ltd.
Studio 2, 61 Burlington Street
Liverpool, L3 6LG

T: 0151 203 9703
W: www.day-architectural.com