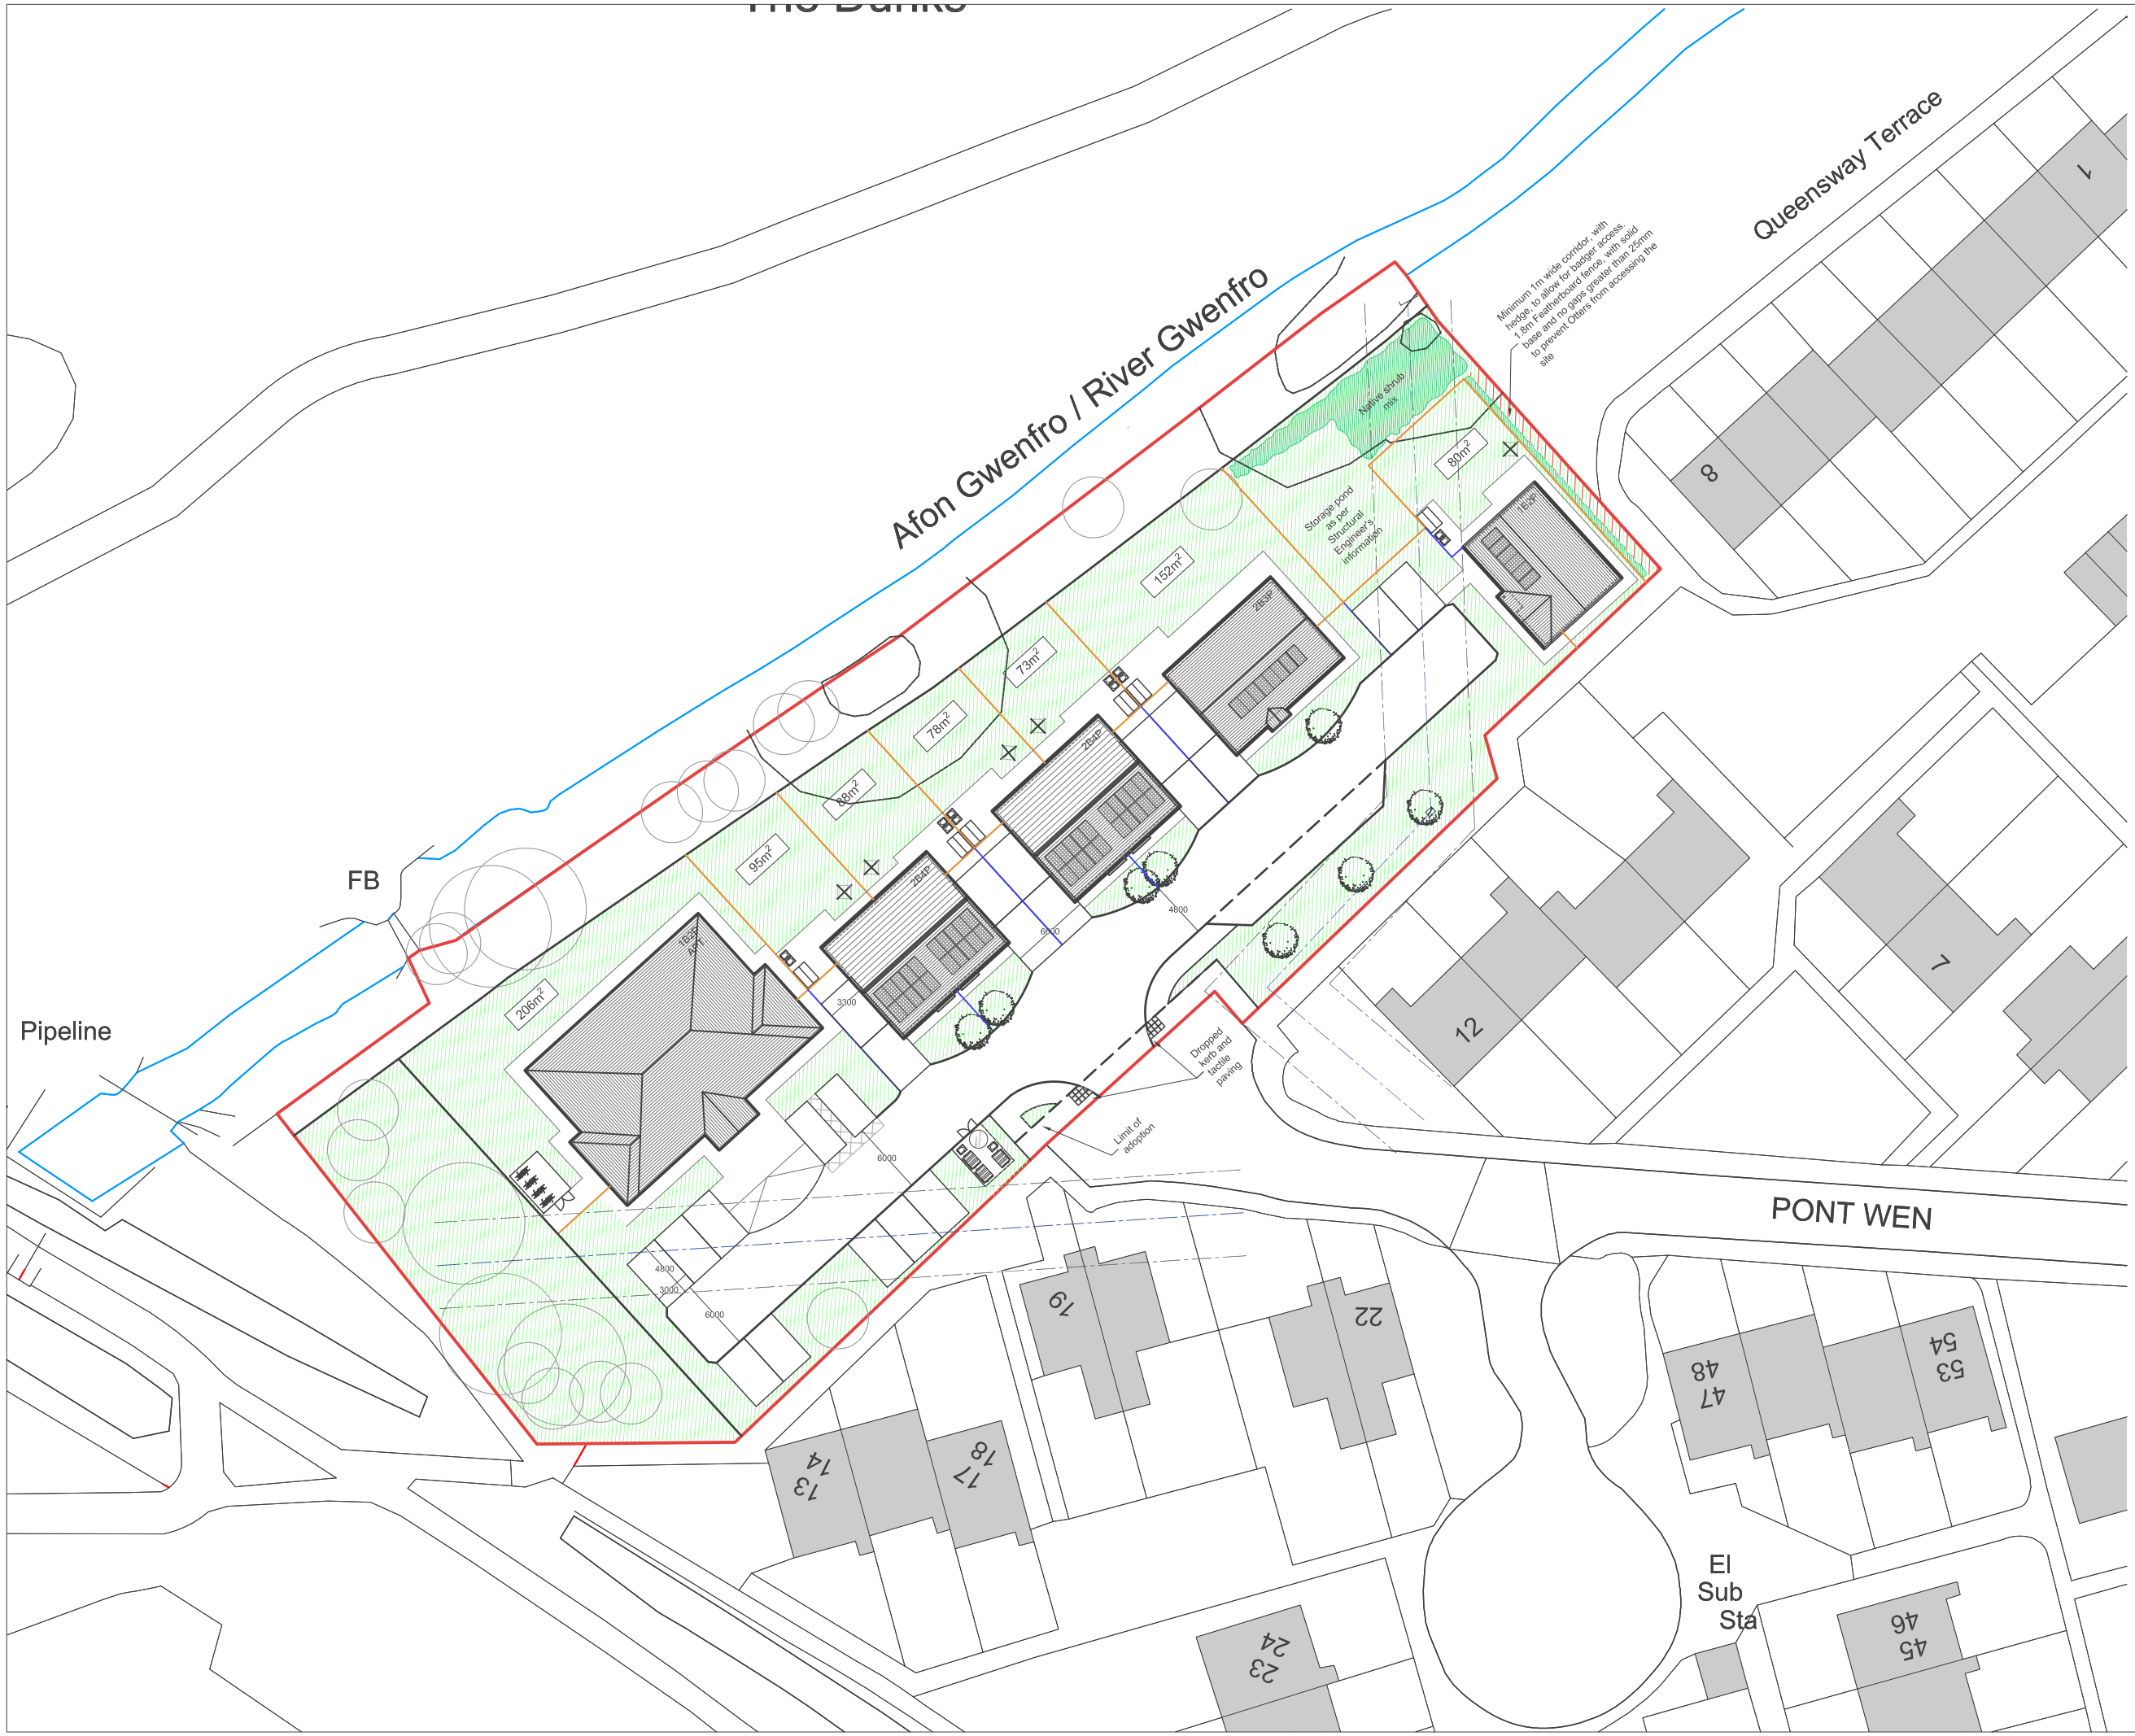

Notes

Jennings Design Associates take no responsibility for any dimensions obtained by scaling from this drawing. If no dimension is shown the recipient must ascertain the dimension specifically from the Architect or by site measurement. Supplying this drawing in digital form is solely for convenience and no reliance may be placed on digital data. All data must be checked against hard copy. Dimensions must be checked on site. Any discrepancies must be reported to the Architect immediately. This drawing is copyright of Jennings Design Associates

Accommodation Schedule

04 No. 2B4P
01 No. 2B3P
01 No. 1B2P Bungalow
08 No. 1B2P Apartments

14 No. Total

N

Lifetime Homes checklist		
Criterion	Area or Feature	
1	Parking	✓
2	Approach from parking	✓
3	Approach to entrance	✓
4	Entrances	✓
5	Communal Stairs and Lifts	N/A
6	Internal doorways and hallways	✓
7	Circulation space	✓
8	Entrance level living	✓
9	Entrance level bedspace	✓
10	Entrance level wc and future shower	✓
11	WC and bathroom walls	✓
12	Future stair lift and through the floor lift	✓
13	Future hoist	✓
14	Bathrooms	✓
15	Glazing/window handle	✓
16	Location of service control	✓

Development Quality Requirement checklist		
Criterion	Area or Feature	
1	Accessible GF Shower	✓
2	3+ Beds to have second WC	✓
3	Electrical Installations	✓
4	Furniture Requirements	✓
5	External Drying Facilities	✓
6	Airing Cupboards to have min 1m² shelving	✓
7	Storage	✓
8	External Storage min 2m²	✓
9	Rear gardens min 40m² for Houses, 30m² for bungalows	✓
10	Boundaries	✓
11	Parking	✓
11	Lifetime Homes	✓

Boundary Treatments

Rear Boundaries - Vertical featherboard panels as Employer's Requirements

Front Boundaries - Metal Railing Style E as Employer's Requirements

Rev	Description	Date	By
M	Highways comments addressed.	28.05.19	RT
L	Ecology & Highways items addressed.	15.05.19	RT
K	Layout amendments following highway consultation comments.	24.04.19	RT
J	Layout amendments following confirmation of existing drainage runs.	21.03.19	RT
H	General amendments to layout	06.03.19	RT
G	General amendments to layout	22.02.19	RT
F	Apartment/Bin St. position amended.	30.01.19	RT
E	Apartment position amended.	22.01.19	RT
D	General Amendments.	14.12.18	RT
C	Additional bungalow unit removed.	07.11.18	RT
B	Additional bungalow unit indicated.	11.10.18	RT
A	General amendments in accordance with Lifetime Homes & DQR's	16.08.18	RT

C	Concept	G	Contract
D	Planning	J	Construction
E	Building Regs	L	As Built
F	Tender	Sk	Sketch

j d a architects
Info@jda-architects.com
www.jda-architects.com
manchester: 0161 336 5011
liverpool: 0151 665 0112

Client: For Works

Project: Nant Silyn, Pont Wen, Wrexham, LL13 8SQ

Scale:	@ original size	Date:	Drawn by:	Checked By:
1:500	A3	Aug 18	RT	RH

Job Number			Description	Rev
1044	A	100	Proposed Site Plan - Nant Silyn	M

0 5m 10m
Scale 1:500

Z:\1044 - Nant Silyn, Wrexham\Drawings\Live\jobs\1044 A100_ProposedSitePlan_NantSilyn.dwg