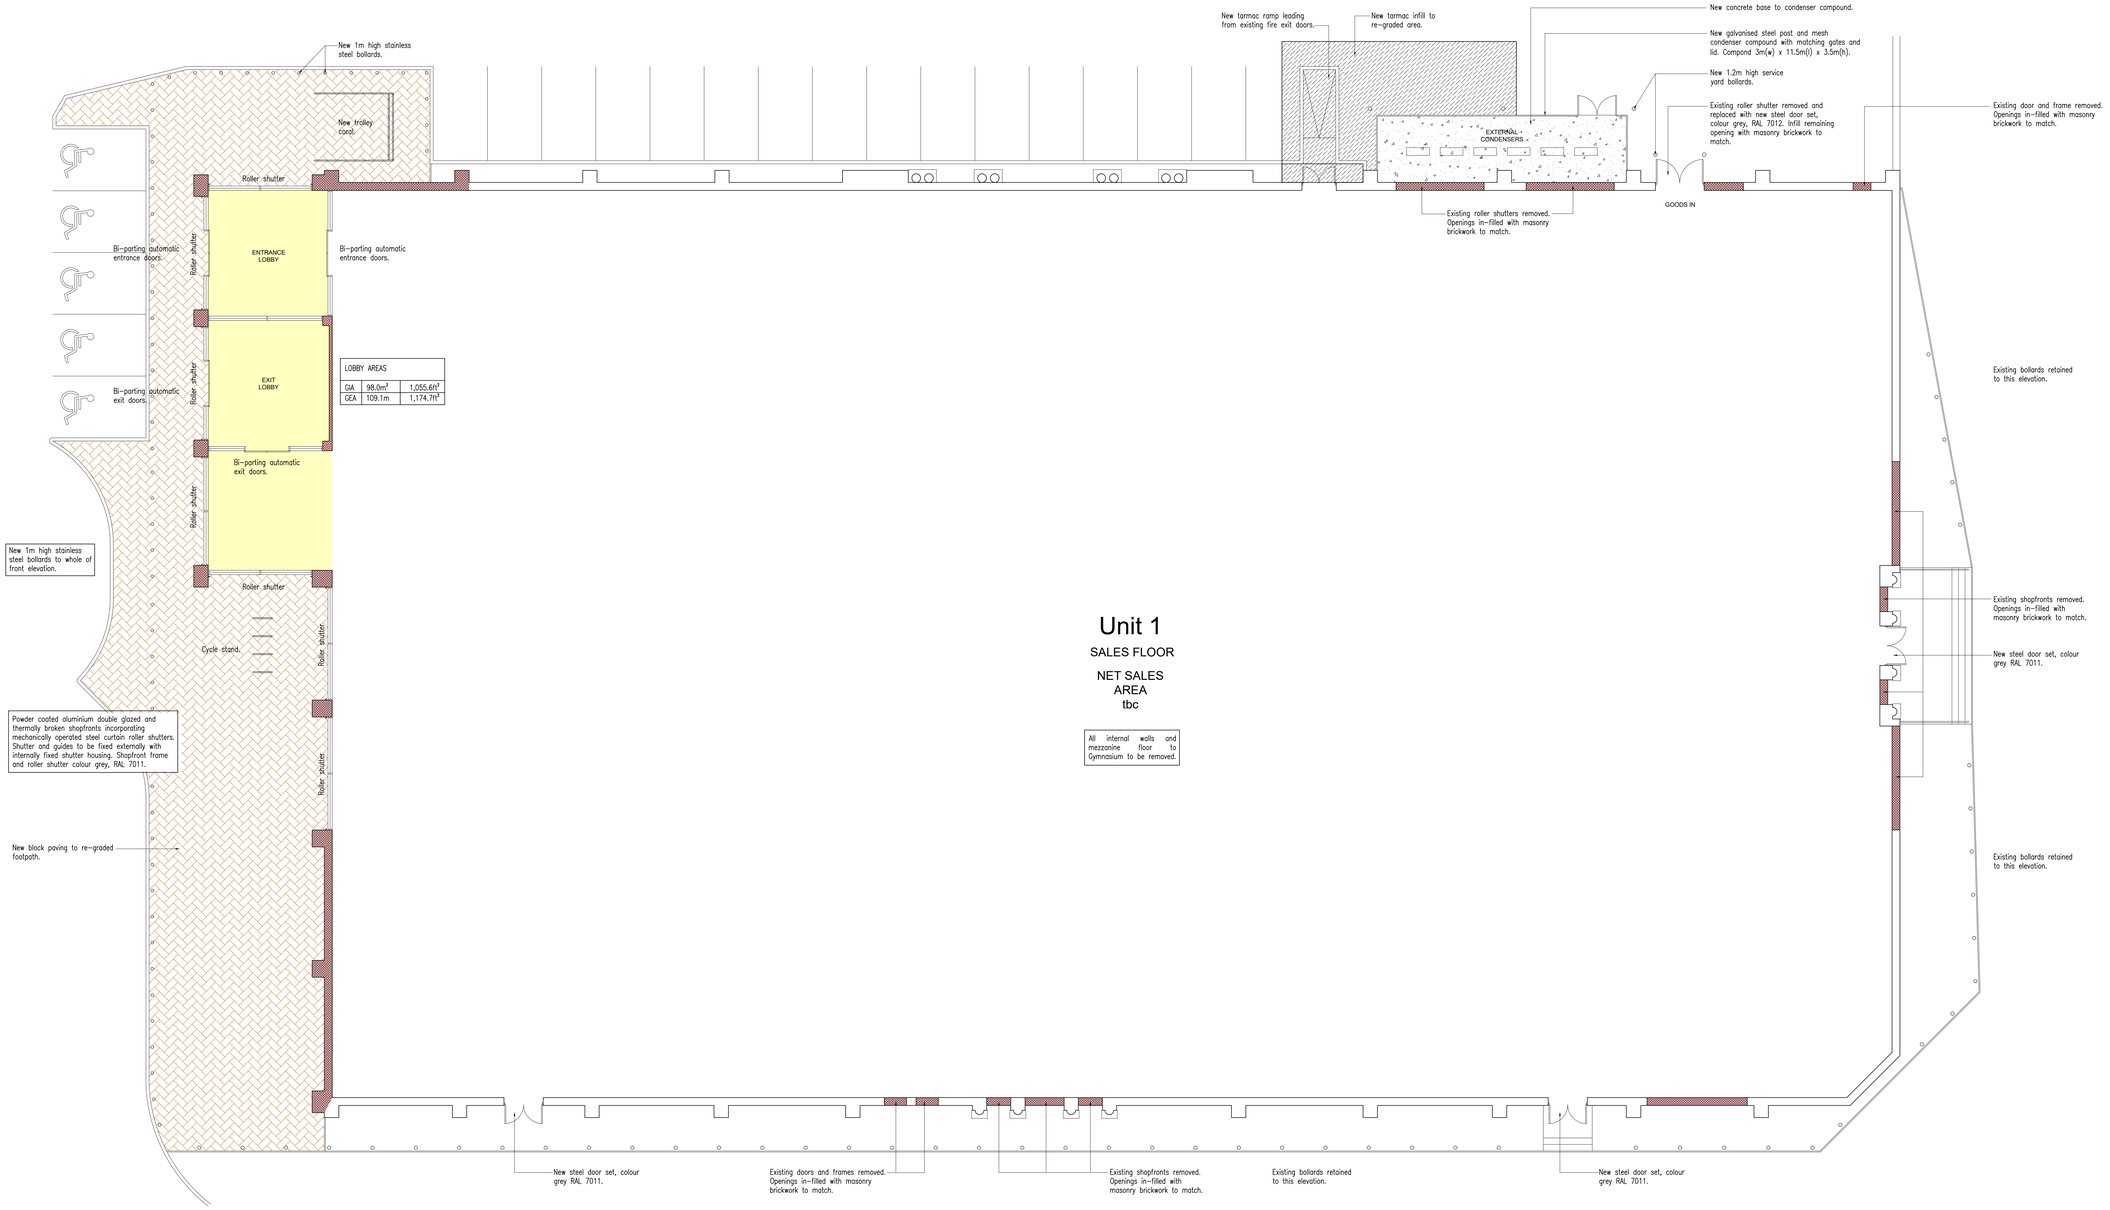



| Schedule of Proposed Areas | | | |
|---|---|---|---|
| Site Area | | 0.834Ha | |
| GIA | GF | 3108.12m² | 33,456.6ft² |
| Car Parking | | N/A | |

0m 1m 5m 10m
1:100

home bargains
TOP BRANDS - BOTTOM PRICES

Planning

| REV. | DATE | AMENDMENT |
|---|---|---|
| B | 05.10.18 | Additional notes added and openings infilled. |
| A | 28.09.18 | Additional notes added. |


WPL Consulting LLP
1 Airport West Lancaster Way Leeds LS19 7ZA
**Tel: 0113 202 9444** Fax: 0113 202 9333
E-mail: mail@wplconsulting.co.uk


PROJECT TITLE
Retail Unit Refurbishment
Holt Street
Wrexham
LL13 8DH
for Home Bargains

DRAWING TITLE
Proposed Ground Floor Plan

| PROJECT No: | DRAWING No: | REVISION: |
|---|---|---|
| 8850 | 104 | B |
| SCALE: | DATE: | DRAWN BY: |
| 1:100@A0 | 21.09.18 | ISB |
| CHECKED BY: | | DATE: |