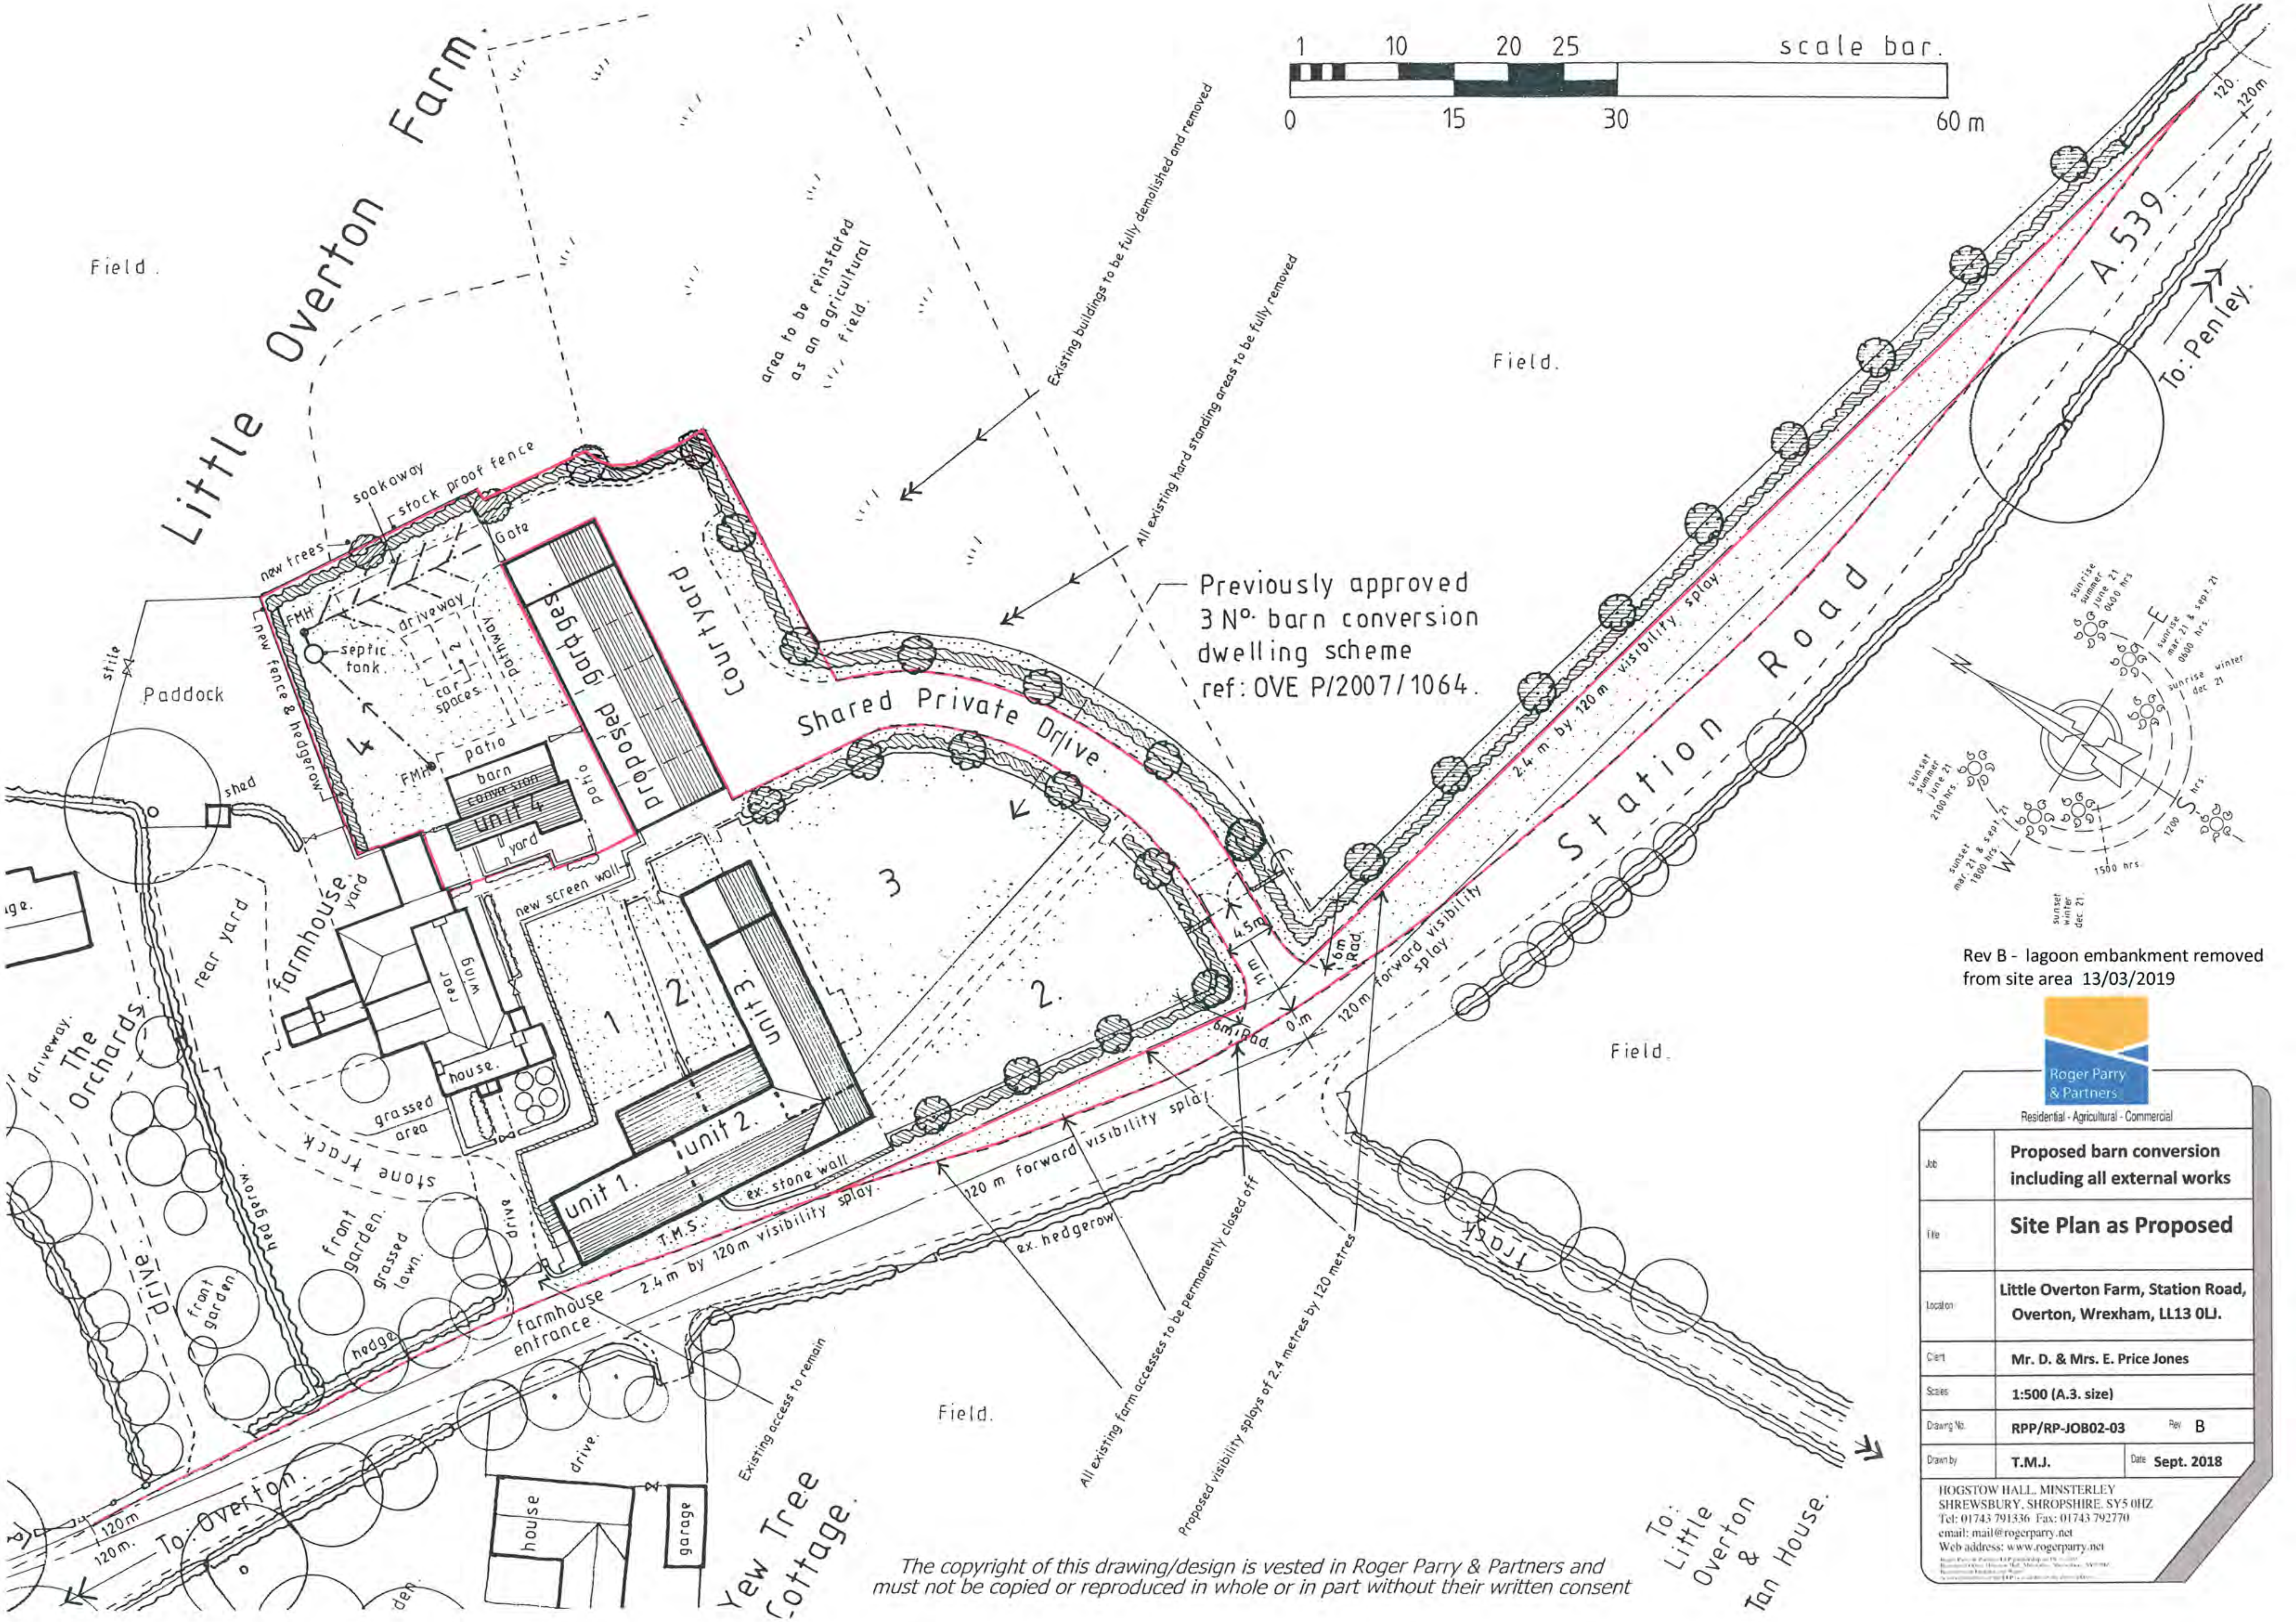

Rev B - lagoon embankment removed from site area 13/03/2019

Roger Parry & Partners

Residential - Agricultural - Commercial

Job	**Proposed barn conversion including all external works**
Title	**Site Plan as Proposed**
Location	**Little Overton Farm, Station Road, Overton, Wrexham, LL13 0LJ.**
Client	**Mr. D. & Mrs. E. Price Jones**
Scales	**1:500 (A.3. size)**
Drawing No.	**RPP/RP-JOB02-03** Rev B
Drawn by	**T.M.J.** Date **Sept. 2018**

HOGSTOW HALL, MINSTERLEY
SHREWSBURY, SHROPSHIRE. SY5 0HZ
Tel: 01743 791336 Fax: 01743 792770
email: mail@rogerparry.net
Web address: www.rogerparry.net

The copyright of this drawing/design is vested in Roger Parry & Partners and must not be copied or reproduced in whole or in part without their written consent