

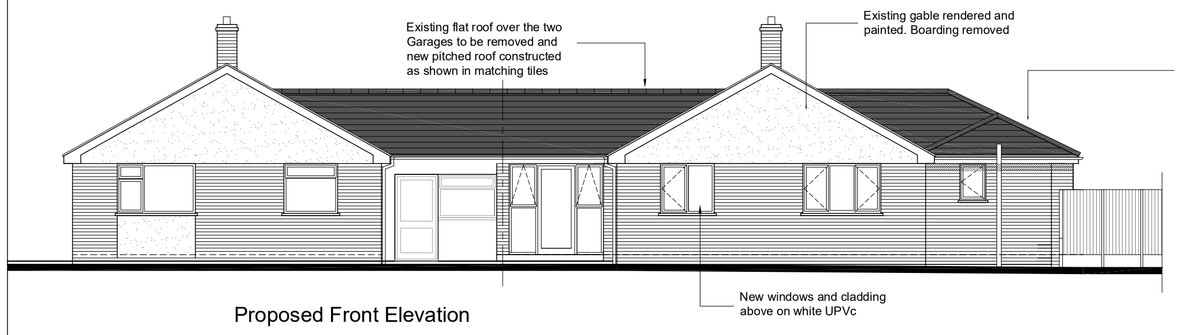



Proposed Front Elevation

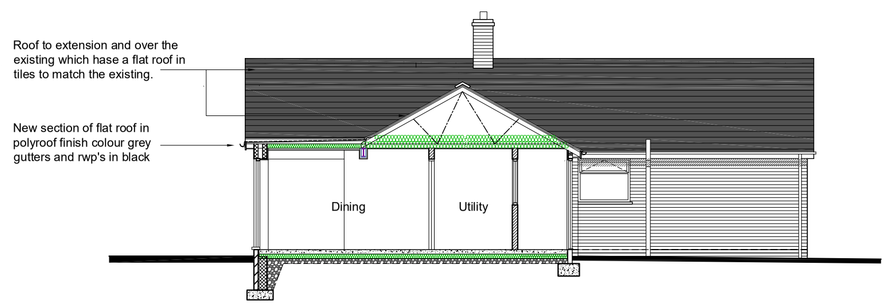


Proposed Side Elevation / Section F- F

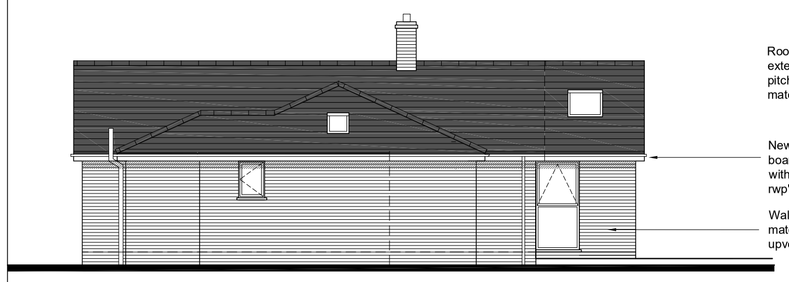


Proposed Side Elevation

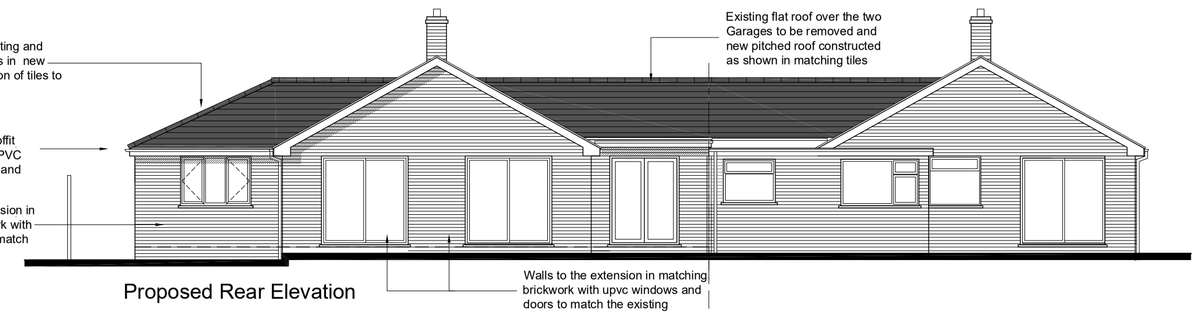


Proposed Rear Elevation

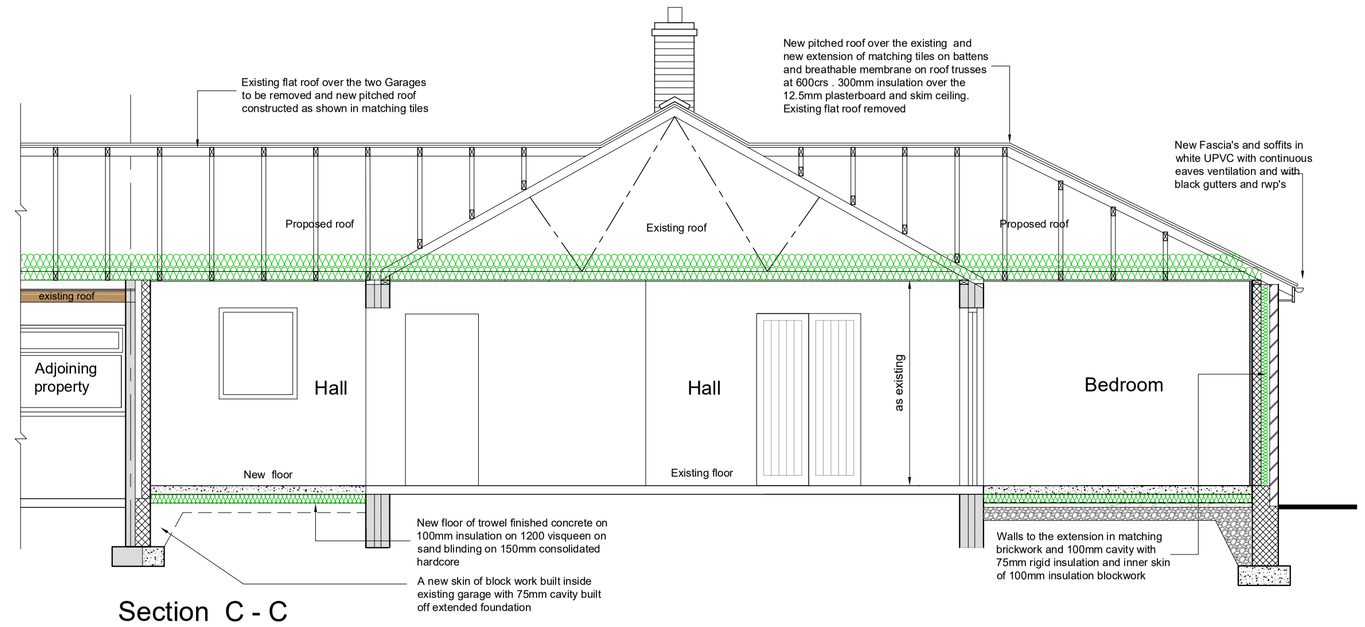


Section C - C

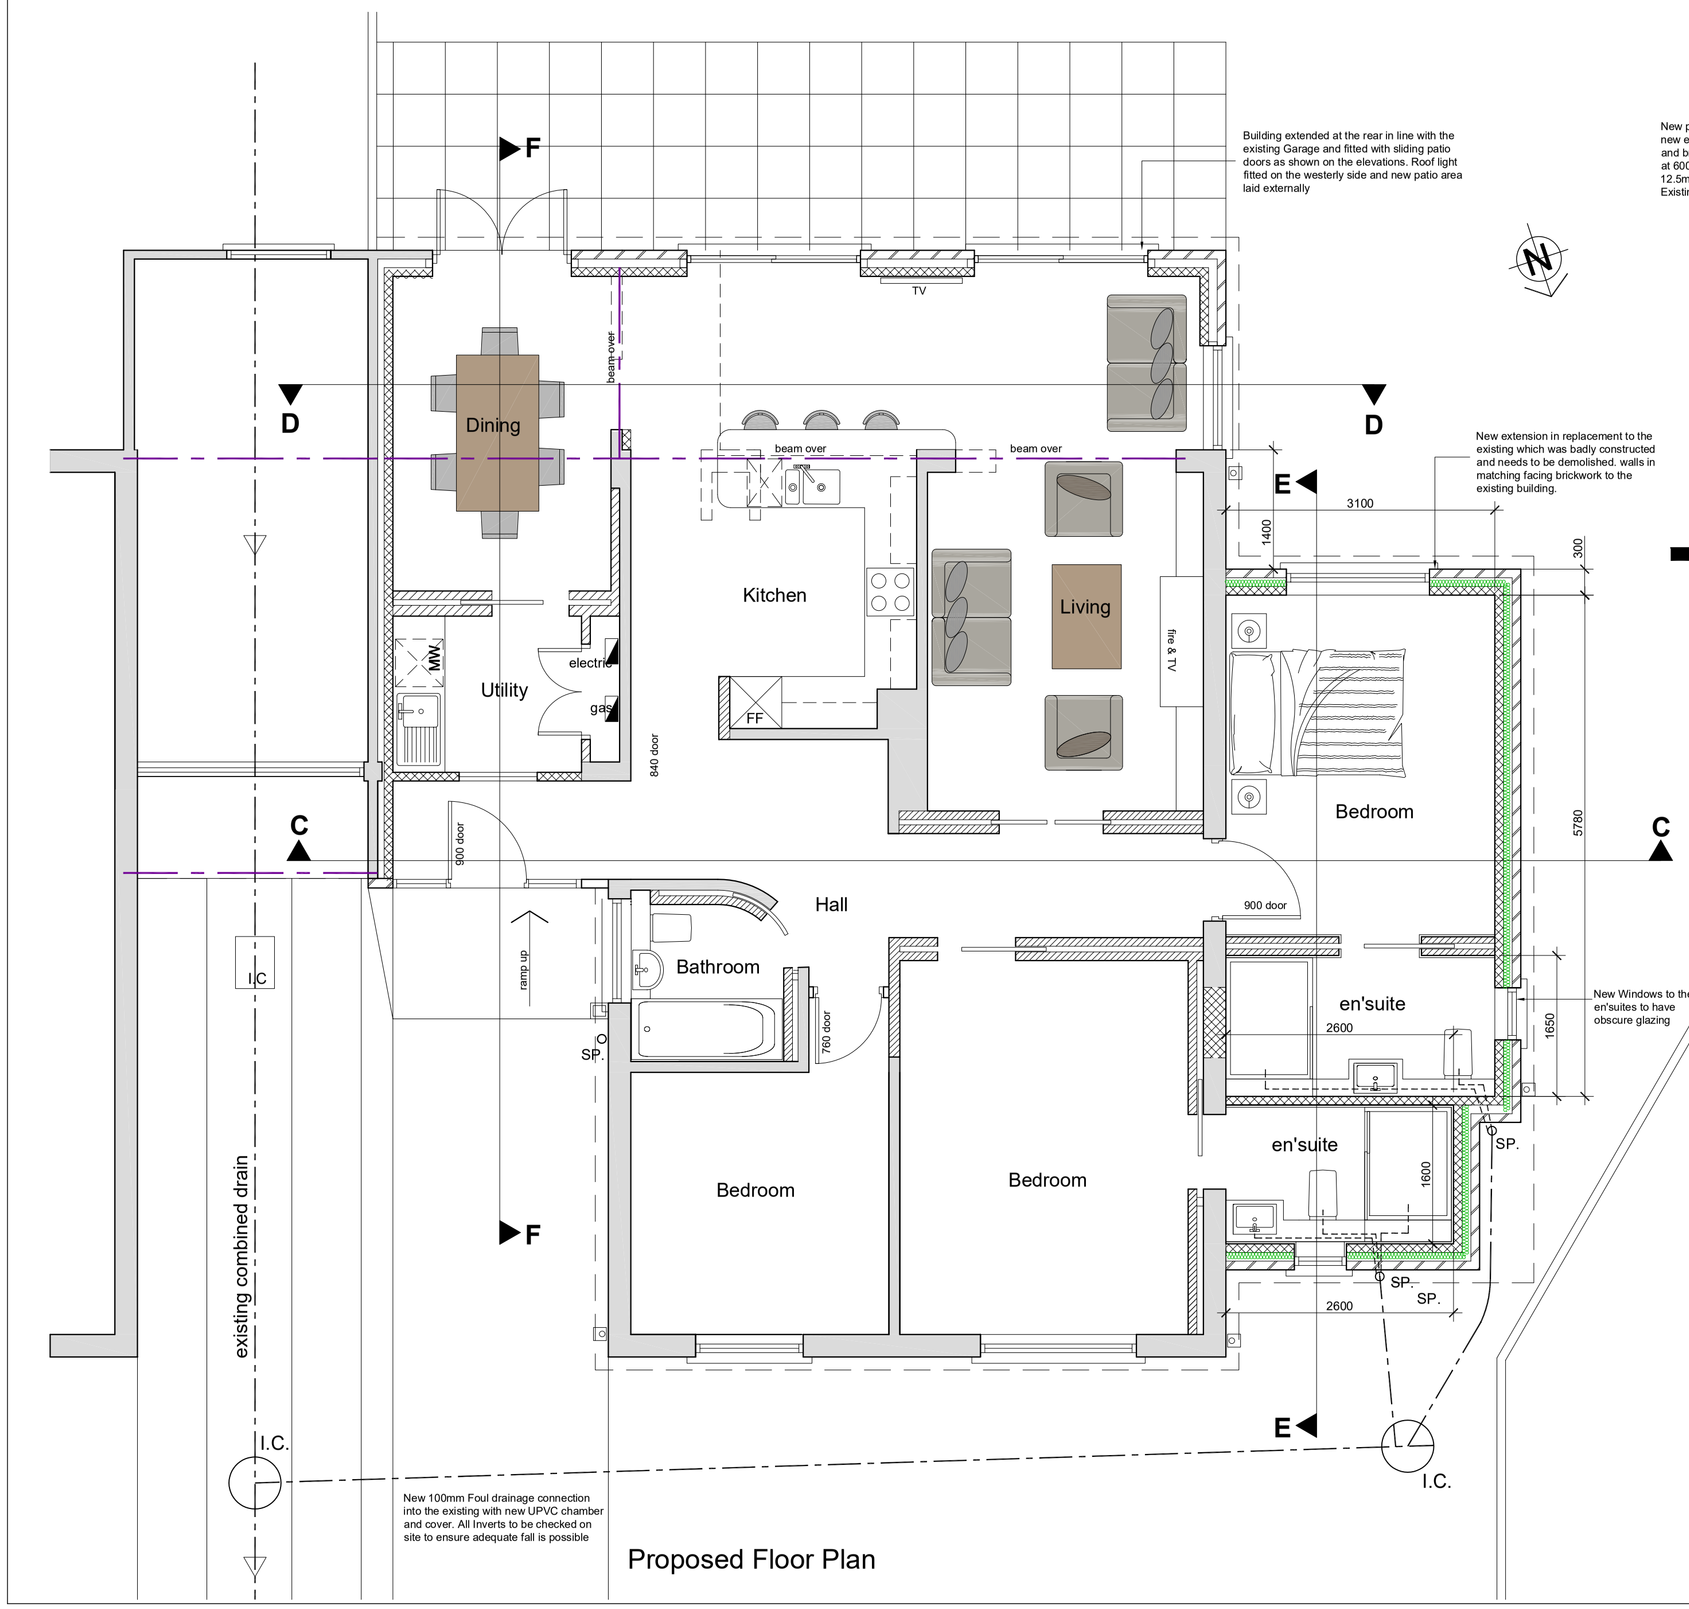

Proposed Floor Plan

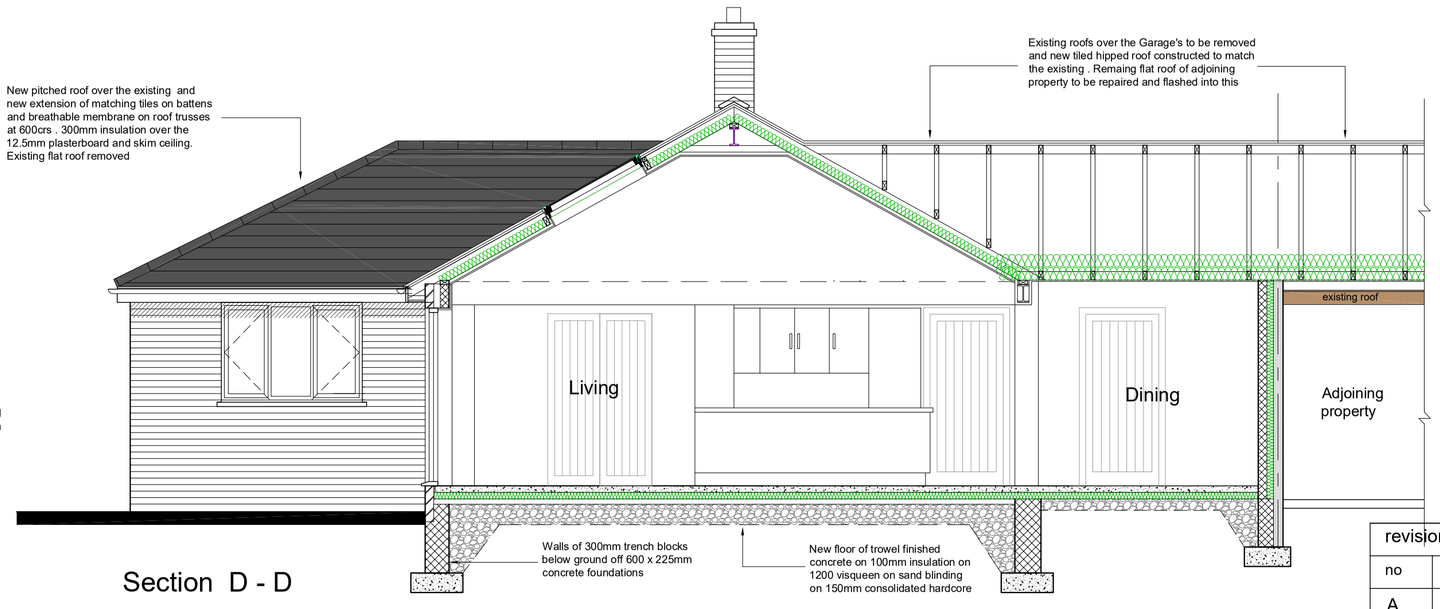

Section D - D

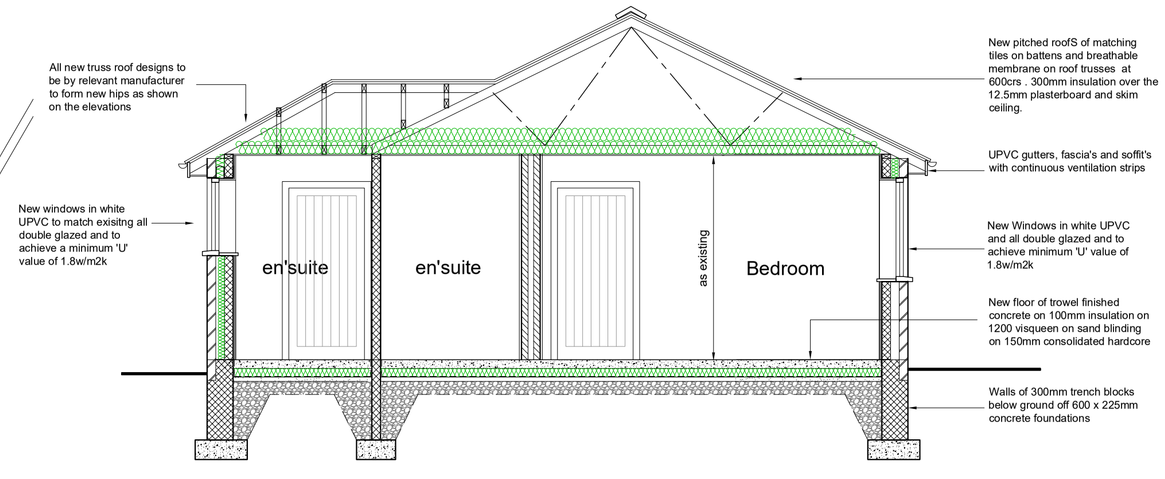

Section E - E

GENERAL NOTES

This drawing must be read in conjunction with all other architects detail drawings, schedules and or specifications.

Any discrepancy found between this drawing and any other architects detail drawing, schedule and or specification must be referred to the architect before the work is executed.

All dimensions must be checked on site.

This drawing must not be copied in whole or in part without the prior written permission of mason design partnership.

revisions

no	description	date
A	Adjoining property elevations added New pitch roofs altered	01/02/1

project

16 Hillock Lane,
Gresford,
Wrexham
LL12 8YL

client

Mr & Mrs M Palamarczuk

title: Proposed Plans Sections and Elevations

date:	
scale:	1:50, 1:100 @ A1
drawn:	

architectural design
john parry jones
designing for - retail - commercial - residential
1 Llwynon Terrace
Great Orme,
Llandudno.
Conwy.
LL30 2QP
Tel: 01492 873042
Mail: 07778 636792
email: jpjacad@aol.com
www.jpjarchitecturaldesigns.co.uk

project no.	job no.	rev
630 - 12 - 18	02	A

© Copyright john parry jones - jpj architectural design services