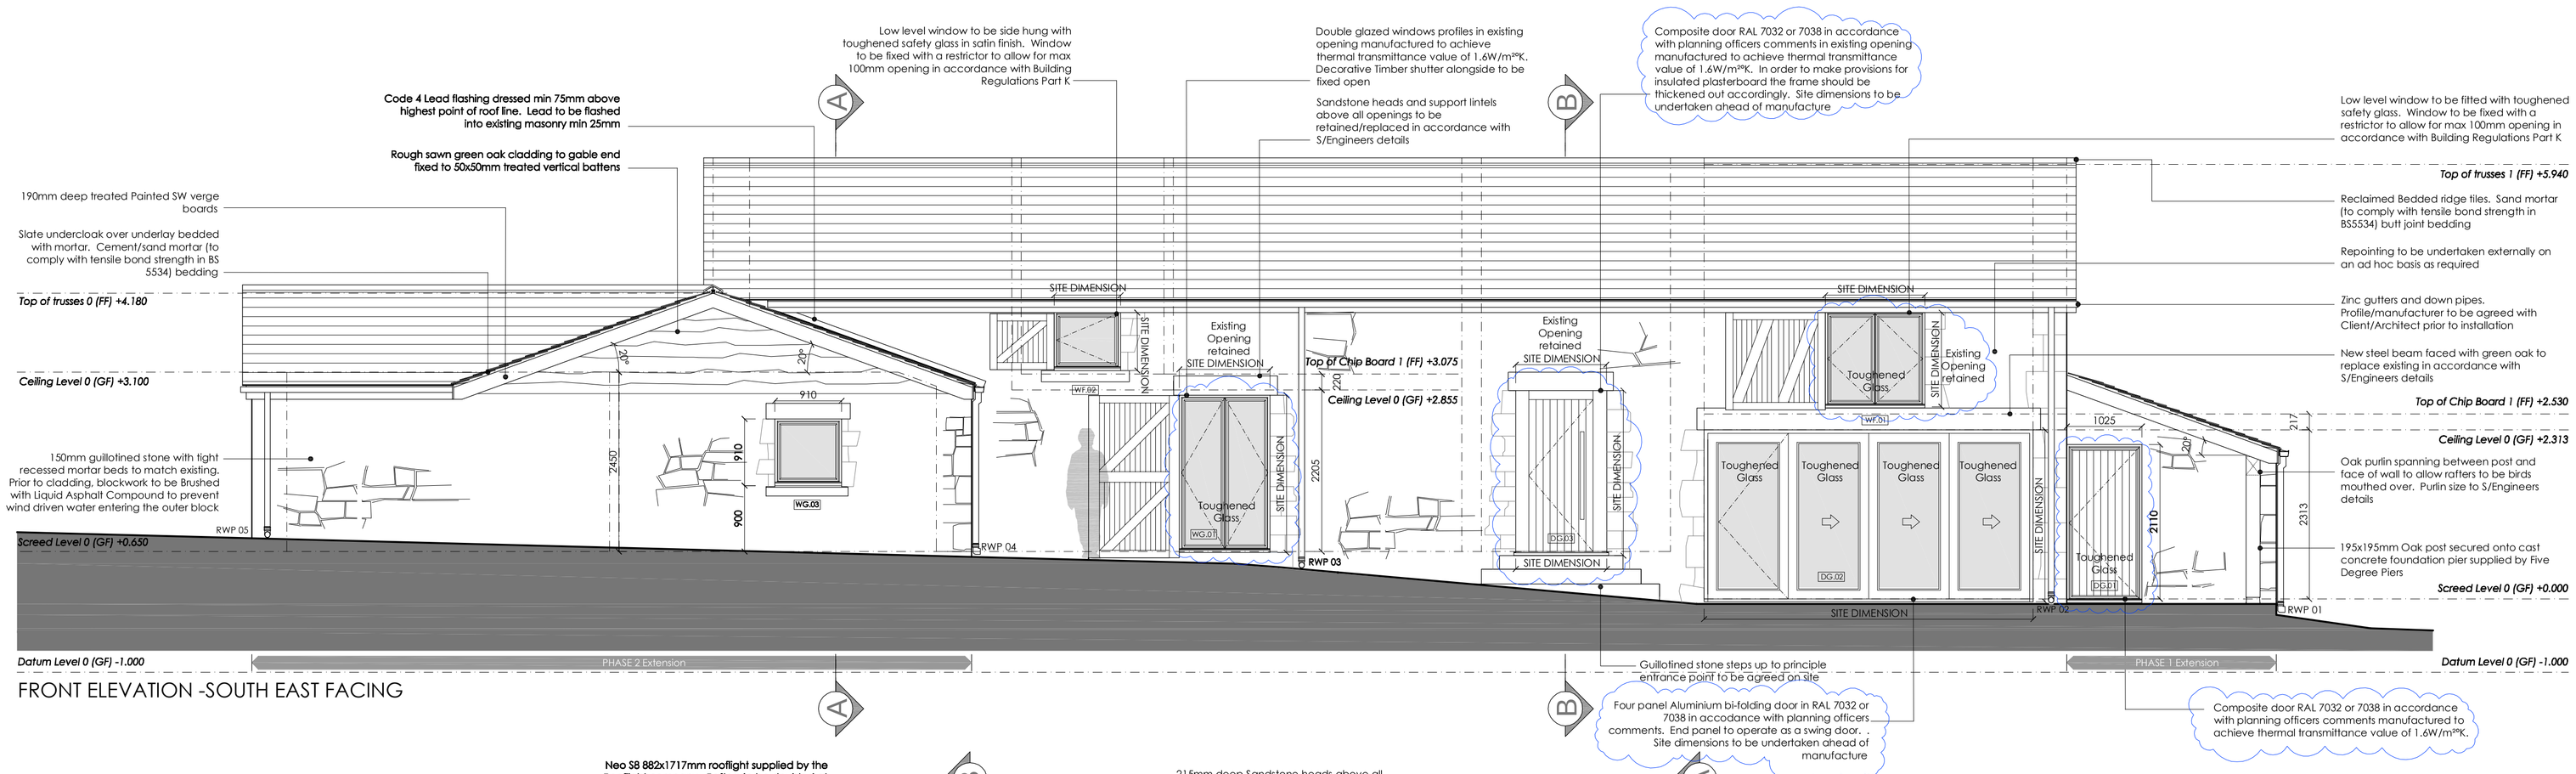

FRONT ELEVATION -SOUTH EAST FACING

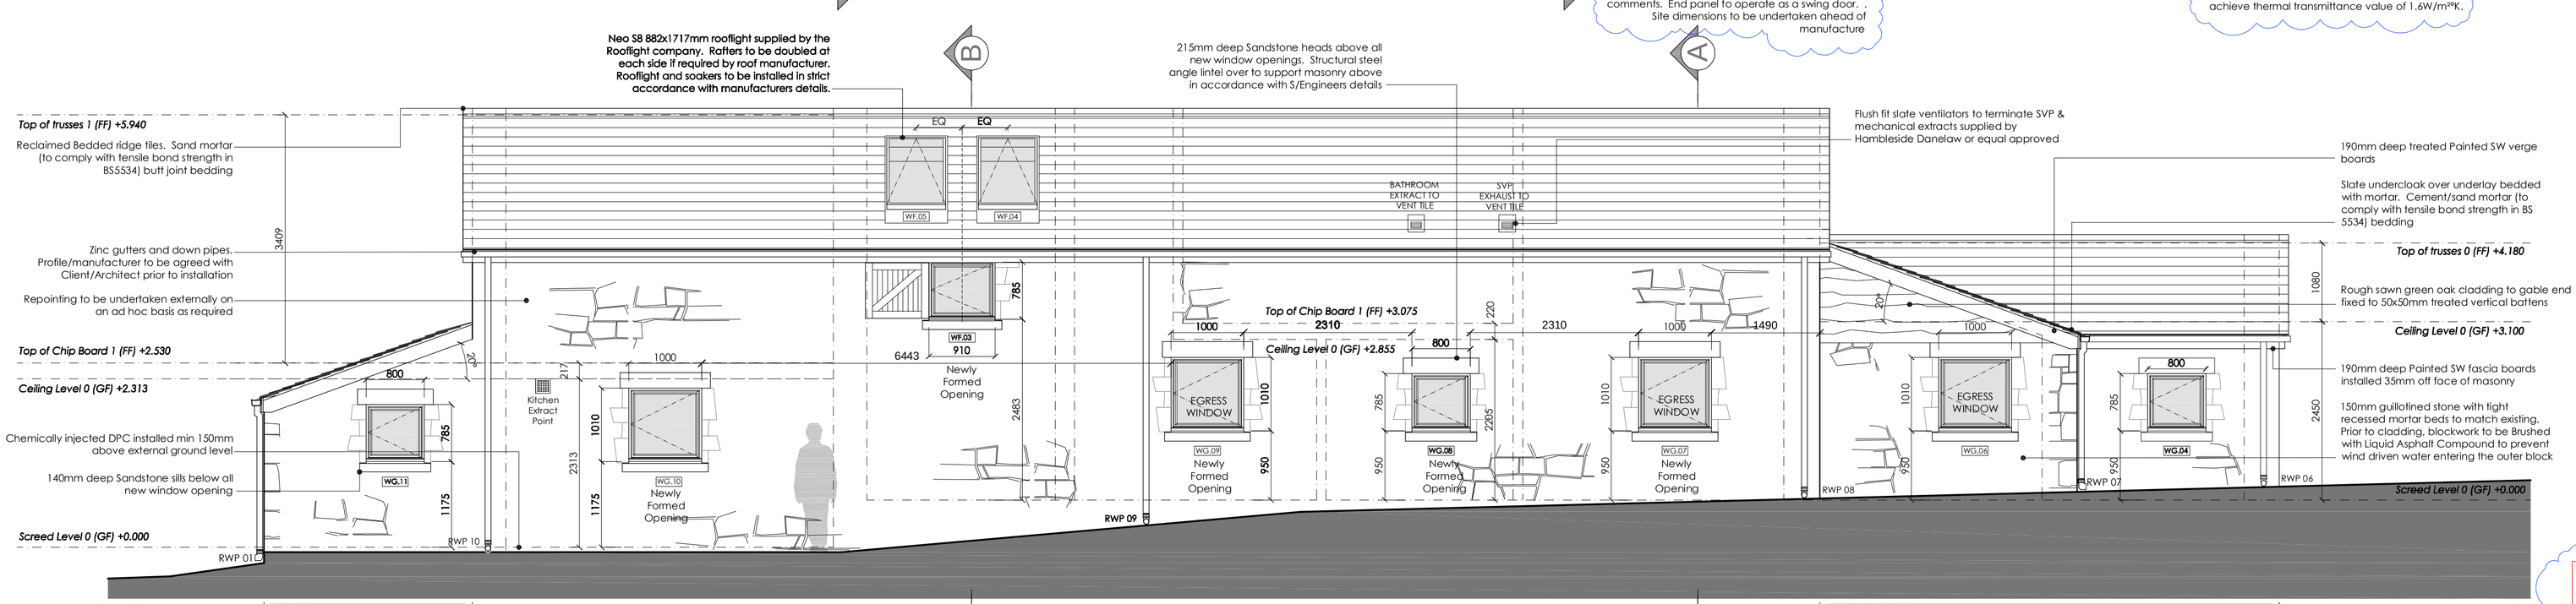

REAR ELEVATION -NORTH WEST FACING

ALL WINDOWS & DOORS TO BE FLUSH CASEMENT UPVC IN RAL 7032 or 7038 UNLESS OTHERWISE SPECIFIED ON THE DRAWINGS. ALL DETAILS SUBJECT TO PLANNING OFFICERS APPROVAL

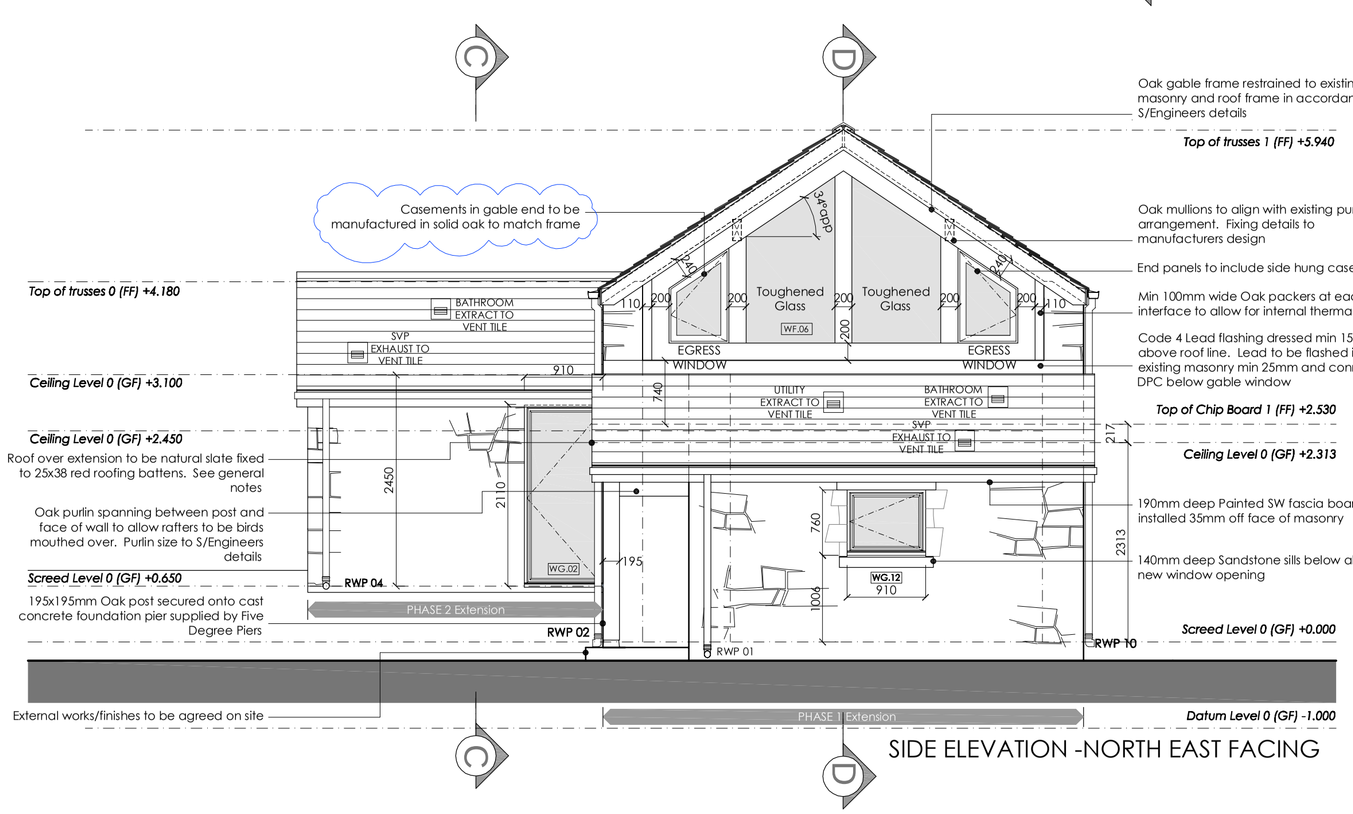

SIDE ELEVATION -NORTH EAST FACING

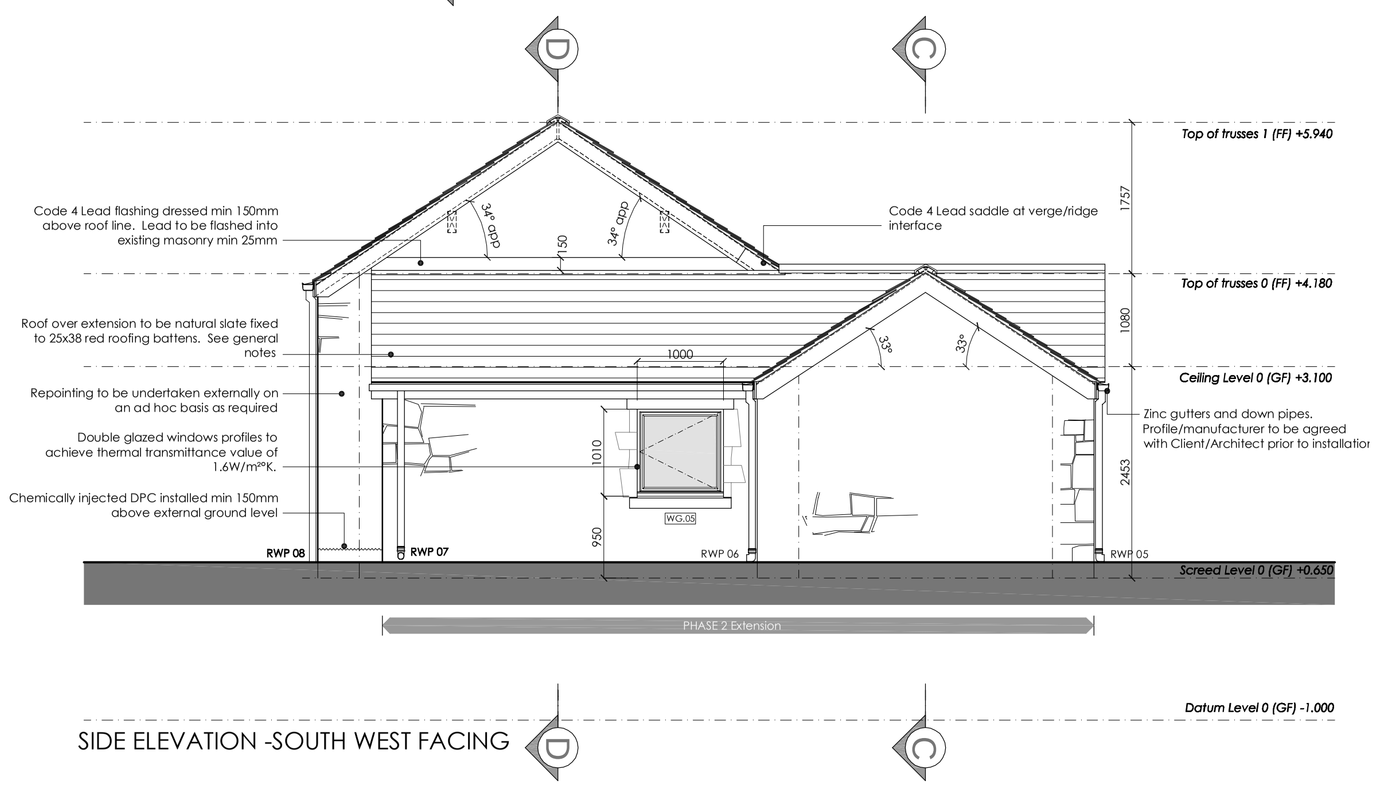

SIDE ELEVATION -SOUTH WEST FACING

ISSUE TO BUILDING CONTROL

Rev.	Revision description	Drawn	Checked	Date
C	UPVC RAL colours amended in accordance with planners comments			02.02.18
B	Windows/Door Profiles updated in accordance with planning officers comments			18.01.18
A	Windows/Door Profiles updated. Planning Officers Consent to be Obtained.			10.11.17

Mob. 07748287126
Tel 01978 840 166

e-mail: info@heritage-planning.co.uk
web: www.heritage-planning.co.uk

Project

Windy Hill Farm

Title

Section Elevations as Proposed

Scale @ A1	Scale @ A3	Drawn By	Checked By	Date
1:50	1:100	GE	-	01.03.16

Drawing Number	Job No.	Sheet No.	Rev.
	14-13	A008	/