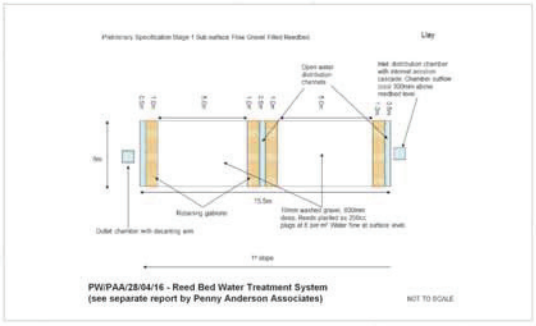

PW/PAA/28/04/16 - Reed Bed Water Treatment System
(see separate report by Penny Anderson Associates)

NOT TO SCALE

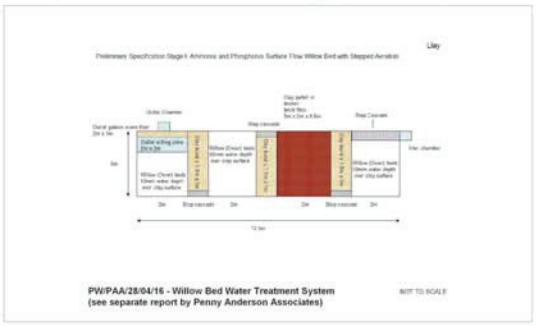

PW/PAA/28/04/16 - Willow Bed Water Treatment System
(see separate report by Penny Anderson Associates)

NOT TO SCALE

SECTION A-A' (scale 1:500)

Do not scale from this drawing.
Verify all dimensions on site before commencing work. Any discrepancies should be reported without delay to Chris Burnett Associates.

Date	Details	Revision
30/05/16	Minor amendments.	-04

© Chris Burnett Associates 2016. This plan should not be reproduced in whole or in part without prior written permission. This product includes mapping data licensed from Ordnance Survey ®. © Crown copyright and/or database right 2016. Licence No. 0100031673.
Survey data © Anglia Construction 2016.

B1 Site Plan and Outline Landscaping Proposals

CHRIS BURNETT ASSOCIATES
Landscape Architects

Client	Aviagen
Project	Turkey Facility Llay: Landscape & Visual Impact Assessment.
Scale	1:1,000 @ A1 (section A-A' 1:500)
Date	30/05/16
Drawn	JHD
Checked	CB
Dwg No.	ALLP15.02
Revision	-04

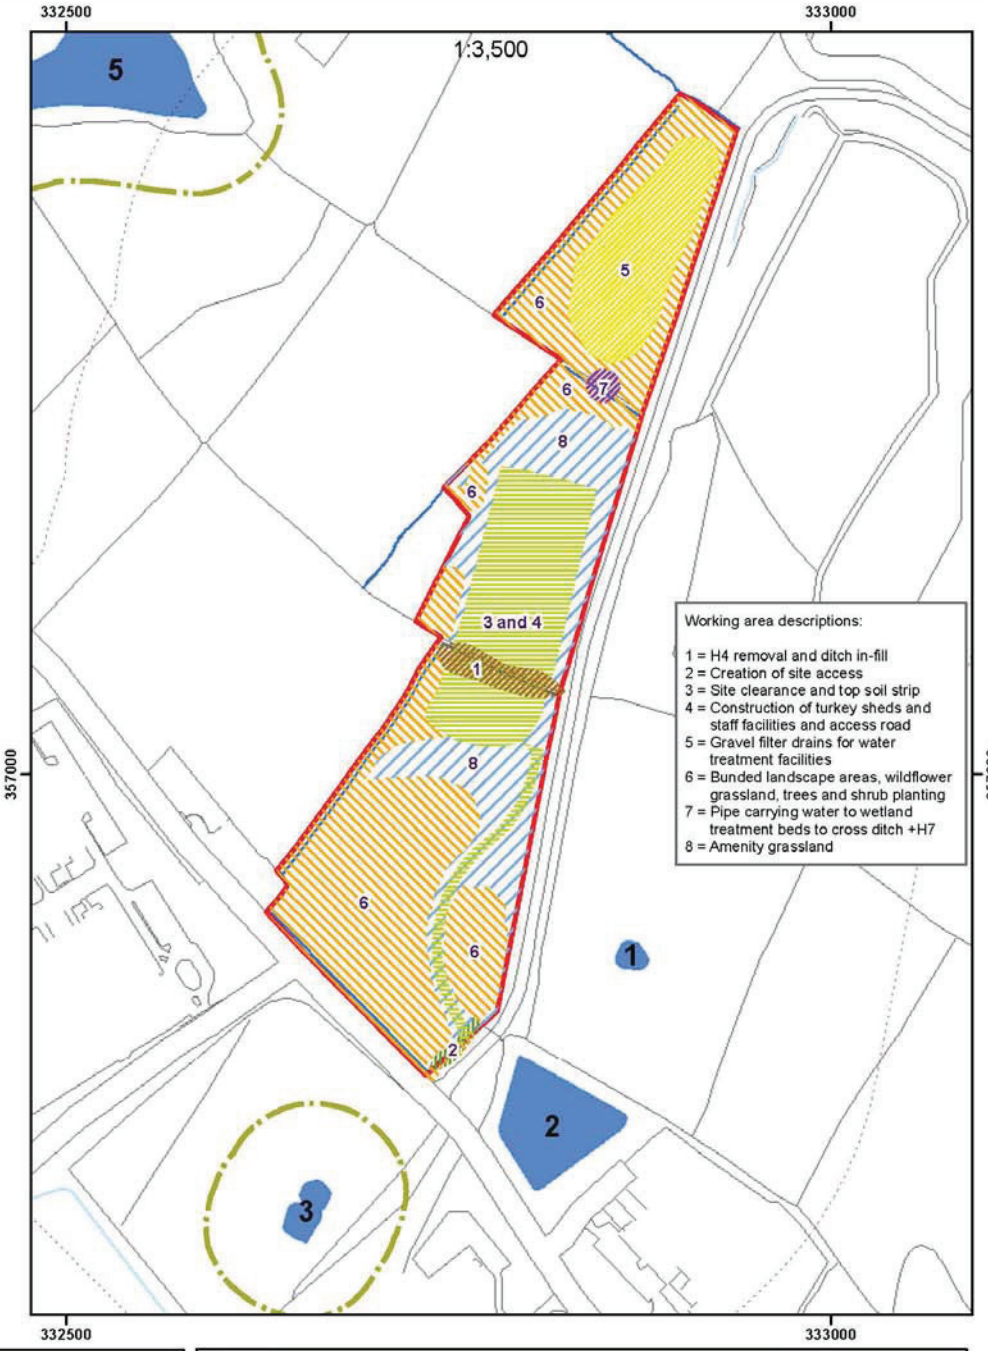

Penny Anderson Associates Ltd
Consultant Ecologists
Penny Anderson Associates Ltd,
Parklea, 60 Park Road,
Buxton, Derbyshire, SK17 6SN.
Telephone 01298 27086

N

British National Grid
Projection: Transverse Mercator
False Easting: 400000.000000
False Northing: -100000.000000
Central Meridian: -2.000000
Scale Factor: 0.999601
Latitude Of Origin: 49.000000

ISO A3

0 25 50 100 Meters

Title
B2
Development Proposals

Project Name
Llay Turkey Farm

Discipline	Ecology		
Scale	1:3,500	Drawing No.	-
Drawn By	JL	Originator	PF
Date	30/05/2017		
FAA Ref.	G:\AVTU01_Llay_Turkey_Farm\Maps\GCN_licence	Revision	1.4

Survey area
250m buffer of site
Streams and rivers
Ponds selected for survey
Ditches
'Immediate' terrestrial habitat within 50m of breeding pond

Working areas
1
2
3 and 4 (including road)
5
6
7
8

eMapper

Cofnod Mapping System

Llay – TR 12051 Llay / E04867

Key

- Search Location
- Search Buffer (2000m)
- Bees, Wasps, Ants and Sawflies
- Birds
- Butterflies and Moths
- Mammals
- Other Invertebrates
- Plants
- Reptiles and Amphibians

Penny Anderson Associates Ltd.
Parklea, 60 Park Road,
Buxton, Derbyshire, SK17 6SN
Telephone 01298 67086\

Penny Anderson Associates Ltd
Consultant Ecologists

Title:

C1 - COFNOD Desk Study Returns

Project Name: Aviagen Turkeys Ltd		
Drawing No: -		
Drawing: JL	Originator: PF	Date: SEPT 2016
PAA Ref: G:\AVTU01_Llay_Turkey_Farm\Misc\GCN licence		Revision: A

Penny Anderson Associates Ltd,
Parklea, 60 Park Road,
Buxton, Derbyshire, SK17 6SN.
Telephone 01298 27086

Reproduced from Ordnance Survey Data © Crown Copyright [2016]. All rights reserved.

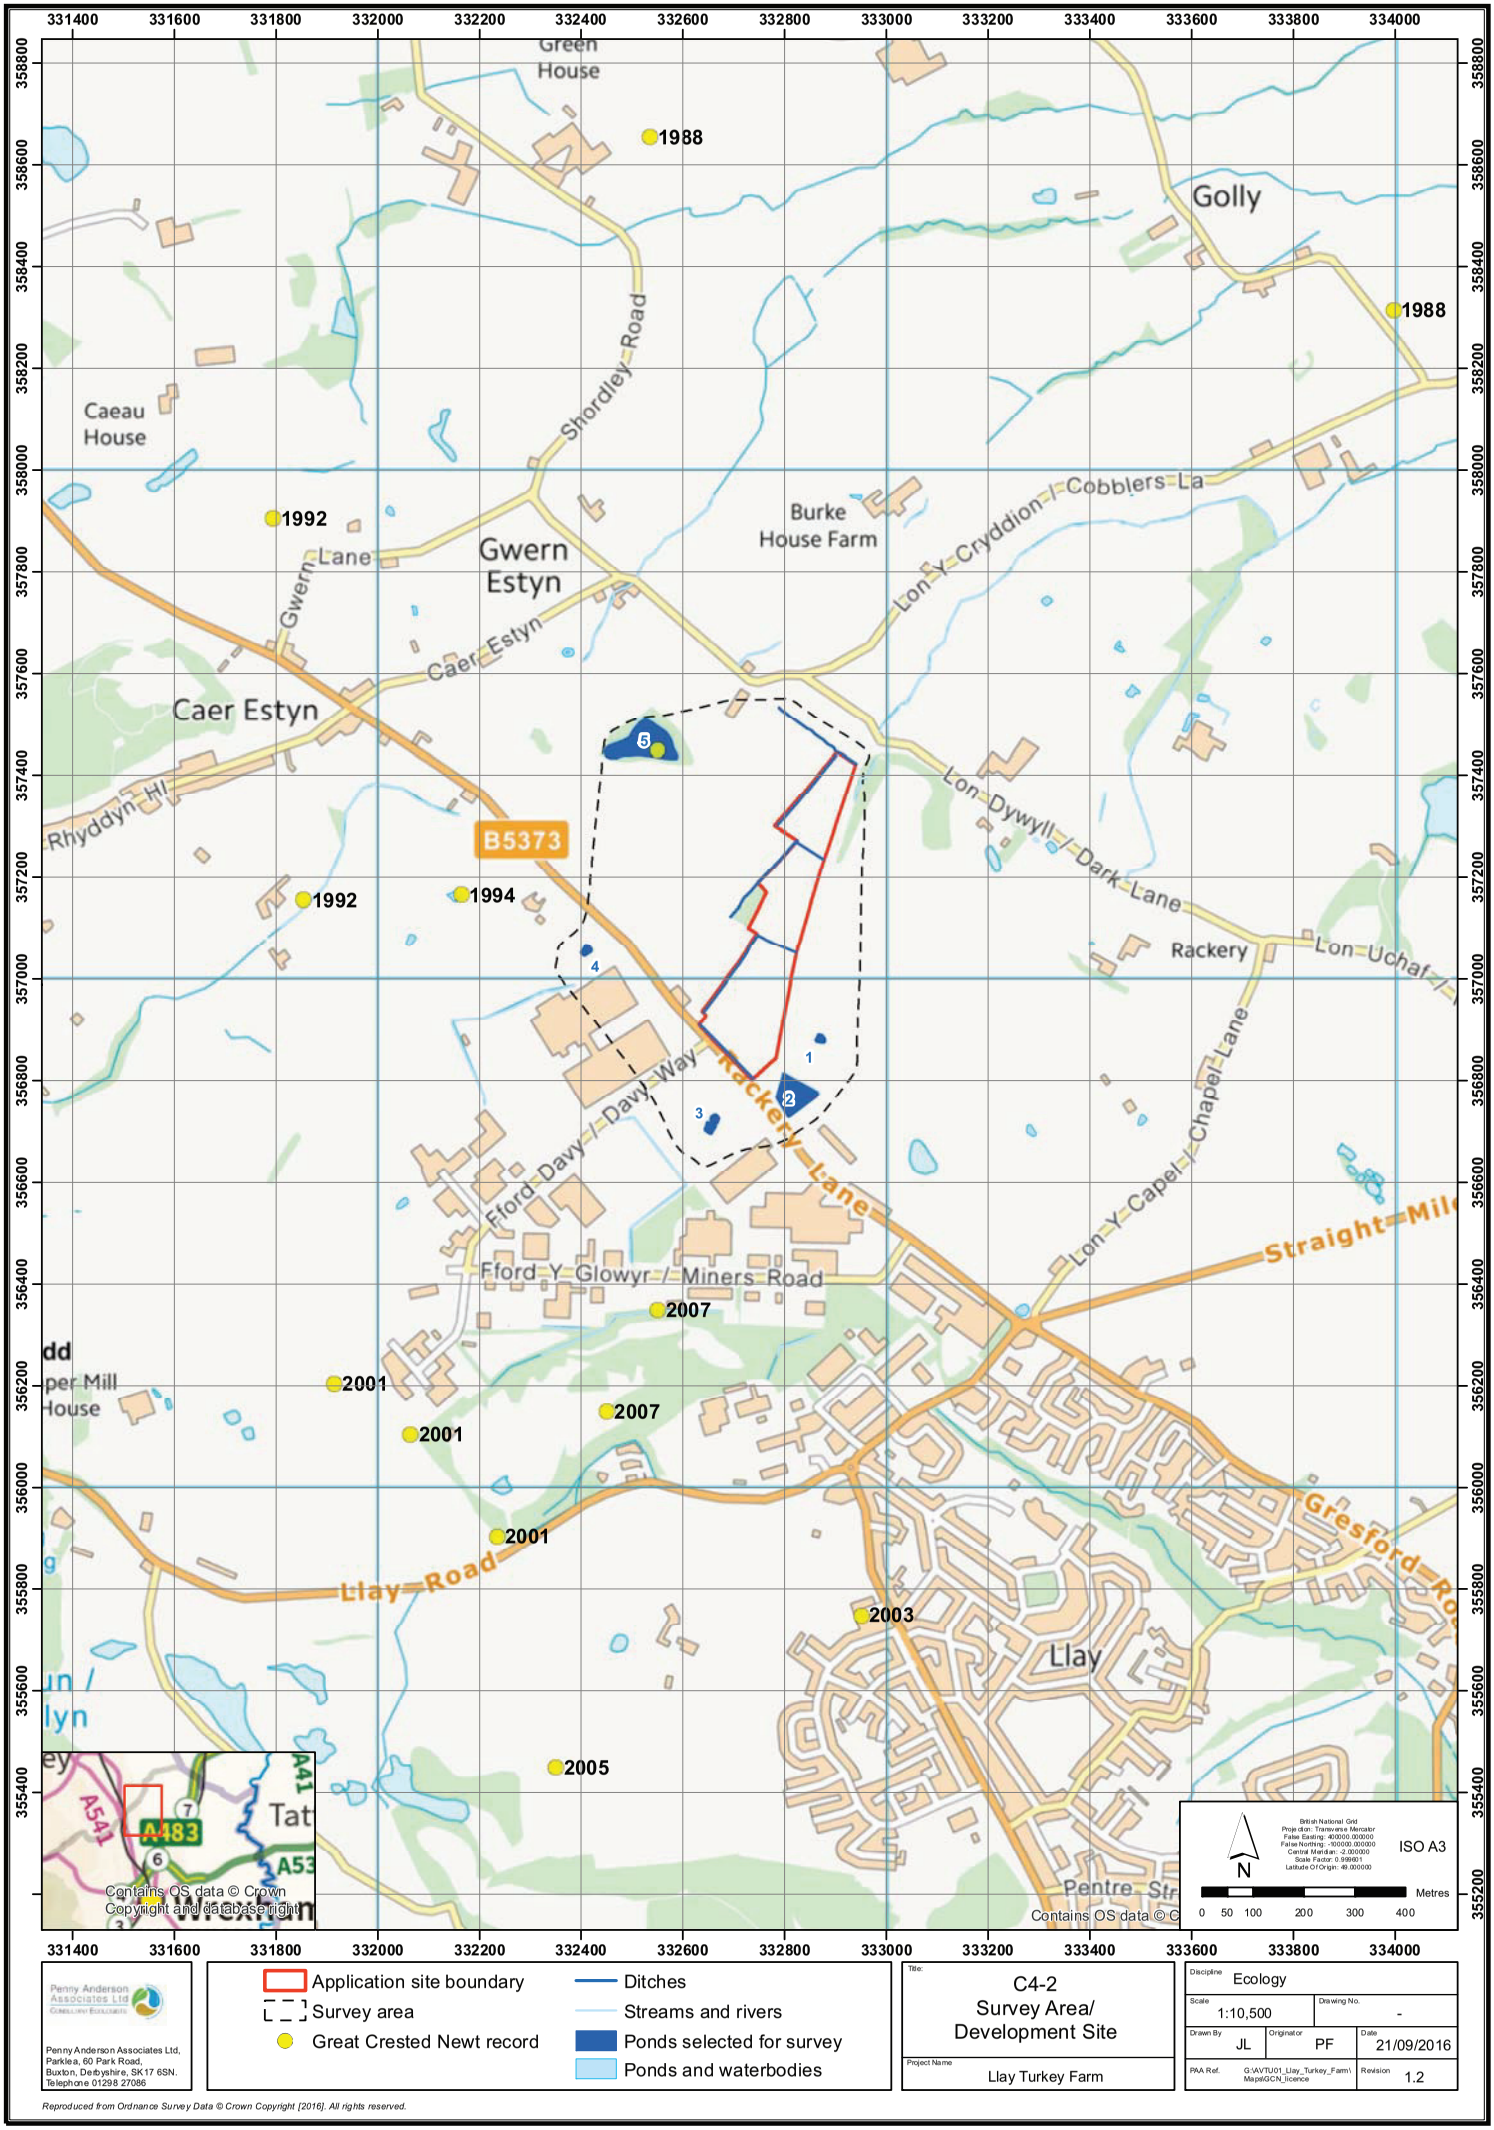

Reproduced from Ordnance Survey Data © Crown Copyright [2016]. All rights reserved.

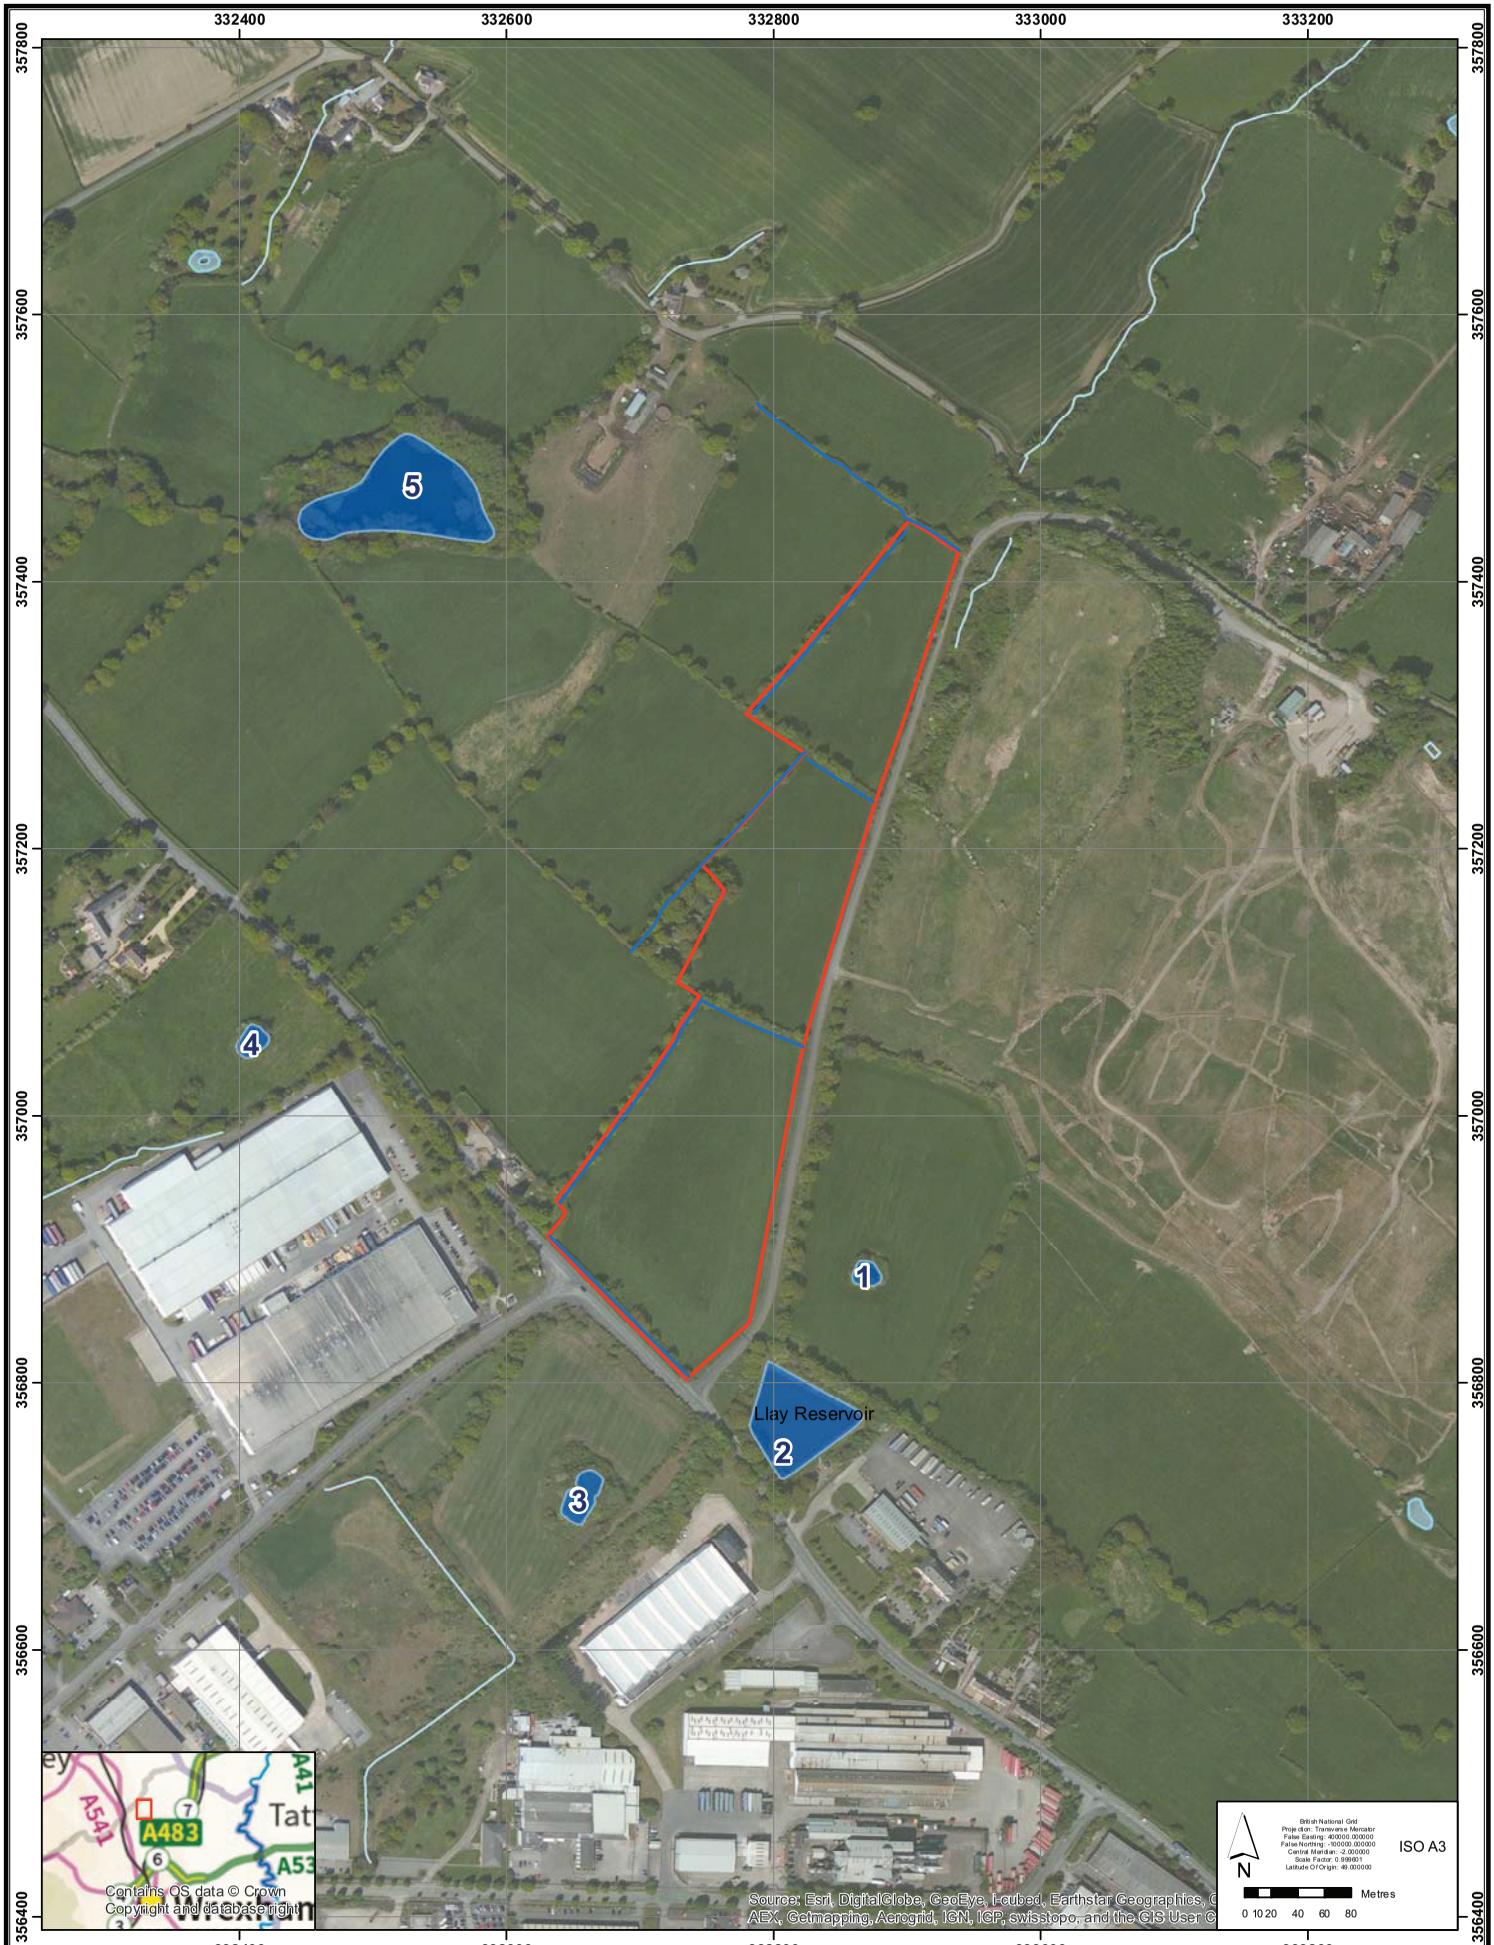

Application site boundary
Ponds selected for survey
Ponds and waterbodies
Streams and rivers
Ditches

Penny Anderson Associates Ltd,
Parklea, 60 Park Road,
Buxton, Derbyshire, SK17 6SN.
Telephone 01298 27086

Title: C4-3 Aerial Photograph

Project Name: Llay Turkey Farm

Discipline	Ecology		
Scale	1:4,000	Drawing No.	-
Drawn By	JL	Originator	PF
Date	14/09/2016		
PAA Ref.	G:\AVTU01_Llay_Turkey_Farm\Maps\GCN_licence	Revision	1.0

Reproduced from Ordnance Survey Data © Crown Copyright [2016]. All rights reserved.

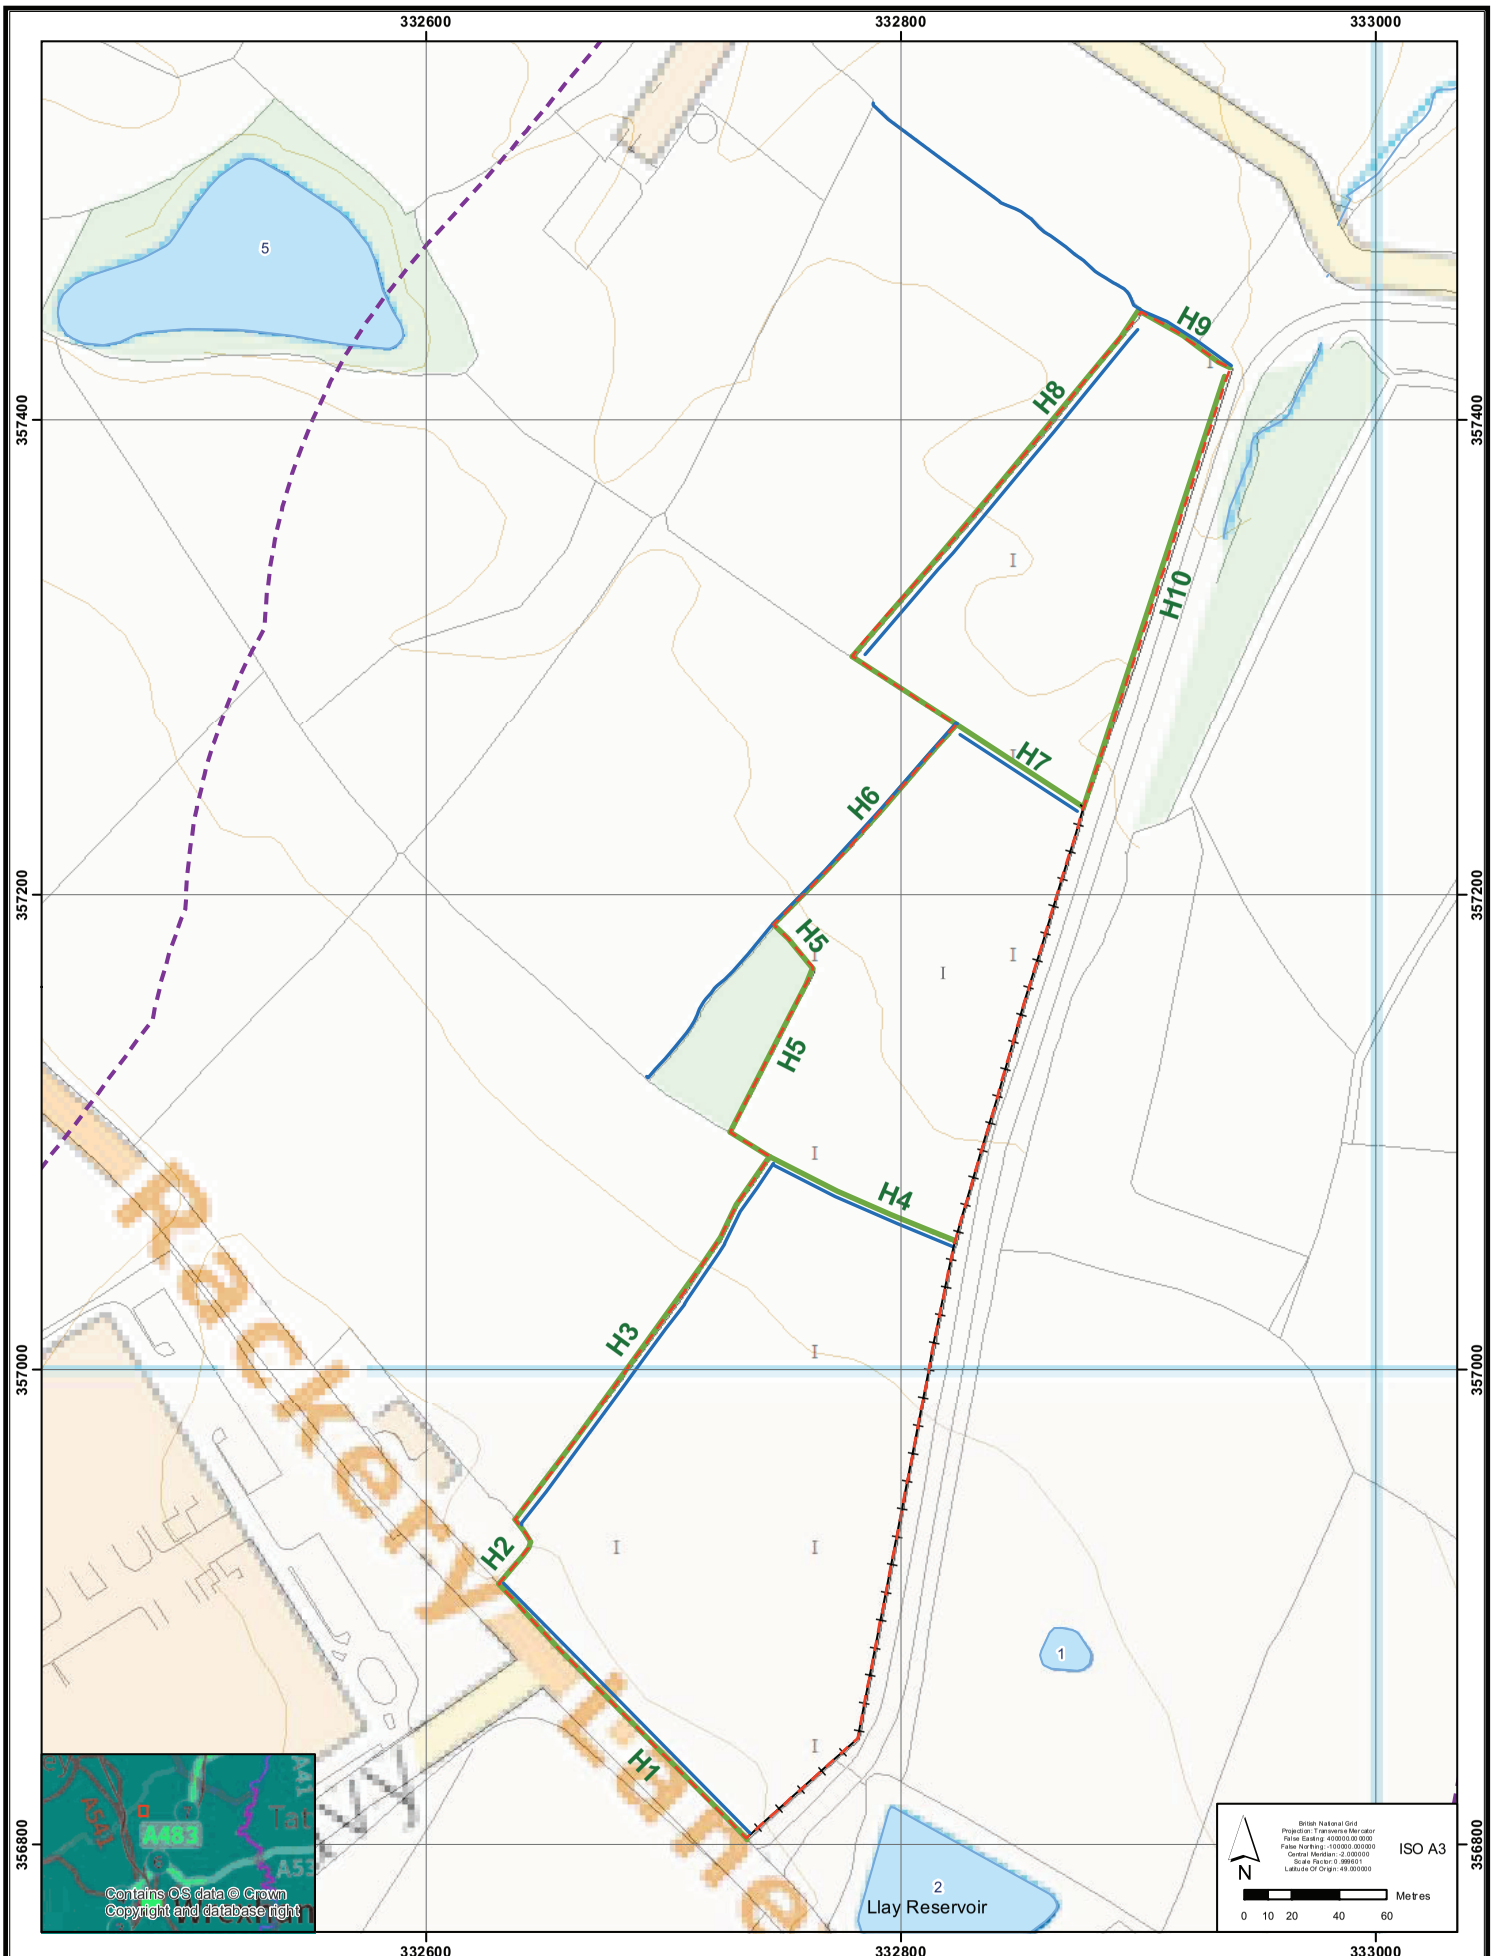

Penny Anderson Associates Ltd.
Parklea, 60 Park Road,
Buxton, Derbyshire, SK17 6SN.
Telephone 01298 27086

- Application site boundary
- Improved grassland (B4)
- Ponds and waterbodies
- Streams and rivers
- Ditch (G1)
- Native species-rich hedge with trees (J2.3.1)
- Post and wire fence (J2.4)
- Site buffer 250m
- 500m buffer of site

Title: C5 Habitat Map

Project Name: Llay Turkey Farm

Discipline	Ecology		
Scale	1:2,250	Drawing No.	-
Drawn By	JL	Originator	PF
Date	23/05/2017		
PAA Ref.	G:\AVTU01_Llay_Turkey_Farm\Maps\GCN_licence	Revision	1.1

Reproduced from Ordnance Survey Data © Crown Copyright [2016]. All rights reserved.