STATISTICS

Description	Symbol	Avg	Max	Min	Min/Max	Min/Avg
Car Park	+	21 lux	48 lux	7 lux	0.15	0.33
Light Spill	+	2 lux	25 lux	0 lux	0.00	0.00
Residential A	+	2 lux	3 lux	0 lux	0.00	0.00
Residential B	+	2 lux	4 lux	1 lux	0.25	0.50
Residential C	+	2 lux	2 lux	1 lux	0.50	0.50
Residential D	+	2 lux	3 lux	1 lux	0.33	0.50

LUMINAIRE SCHEDULE

Symbol	Label	Qty	Catalog Number	Description
	C	11	FTR108-AY	FACTOR STREETLIGHT
	D	11	FTR108A-AY	FACTOR STREETLIGHT
	A	5	FTS 30LED F/W BLS	FACTOR SMALL WITH BLS

1 Holophane Europe Ltd offer a Lighting Design service in good faith and without charge. Every effort is made to ensure we interpret design briefs accurately and in turn provide suitable and detailed proposals. However the final responsibility for the design and any recommendations offered within, lies with the client. Holophane Europe Limited does not therefore accept any liability for loss, damage incurred or design misinterpretation

2 Results provided within this Holophane Europe design are derived from specific product photometry, the substitution of luminaires either with alternative Holophane Europe Limited units or other manufacturer's products may not provide the same result

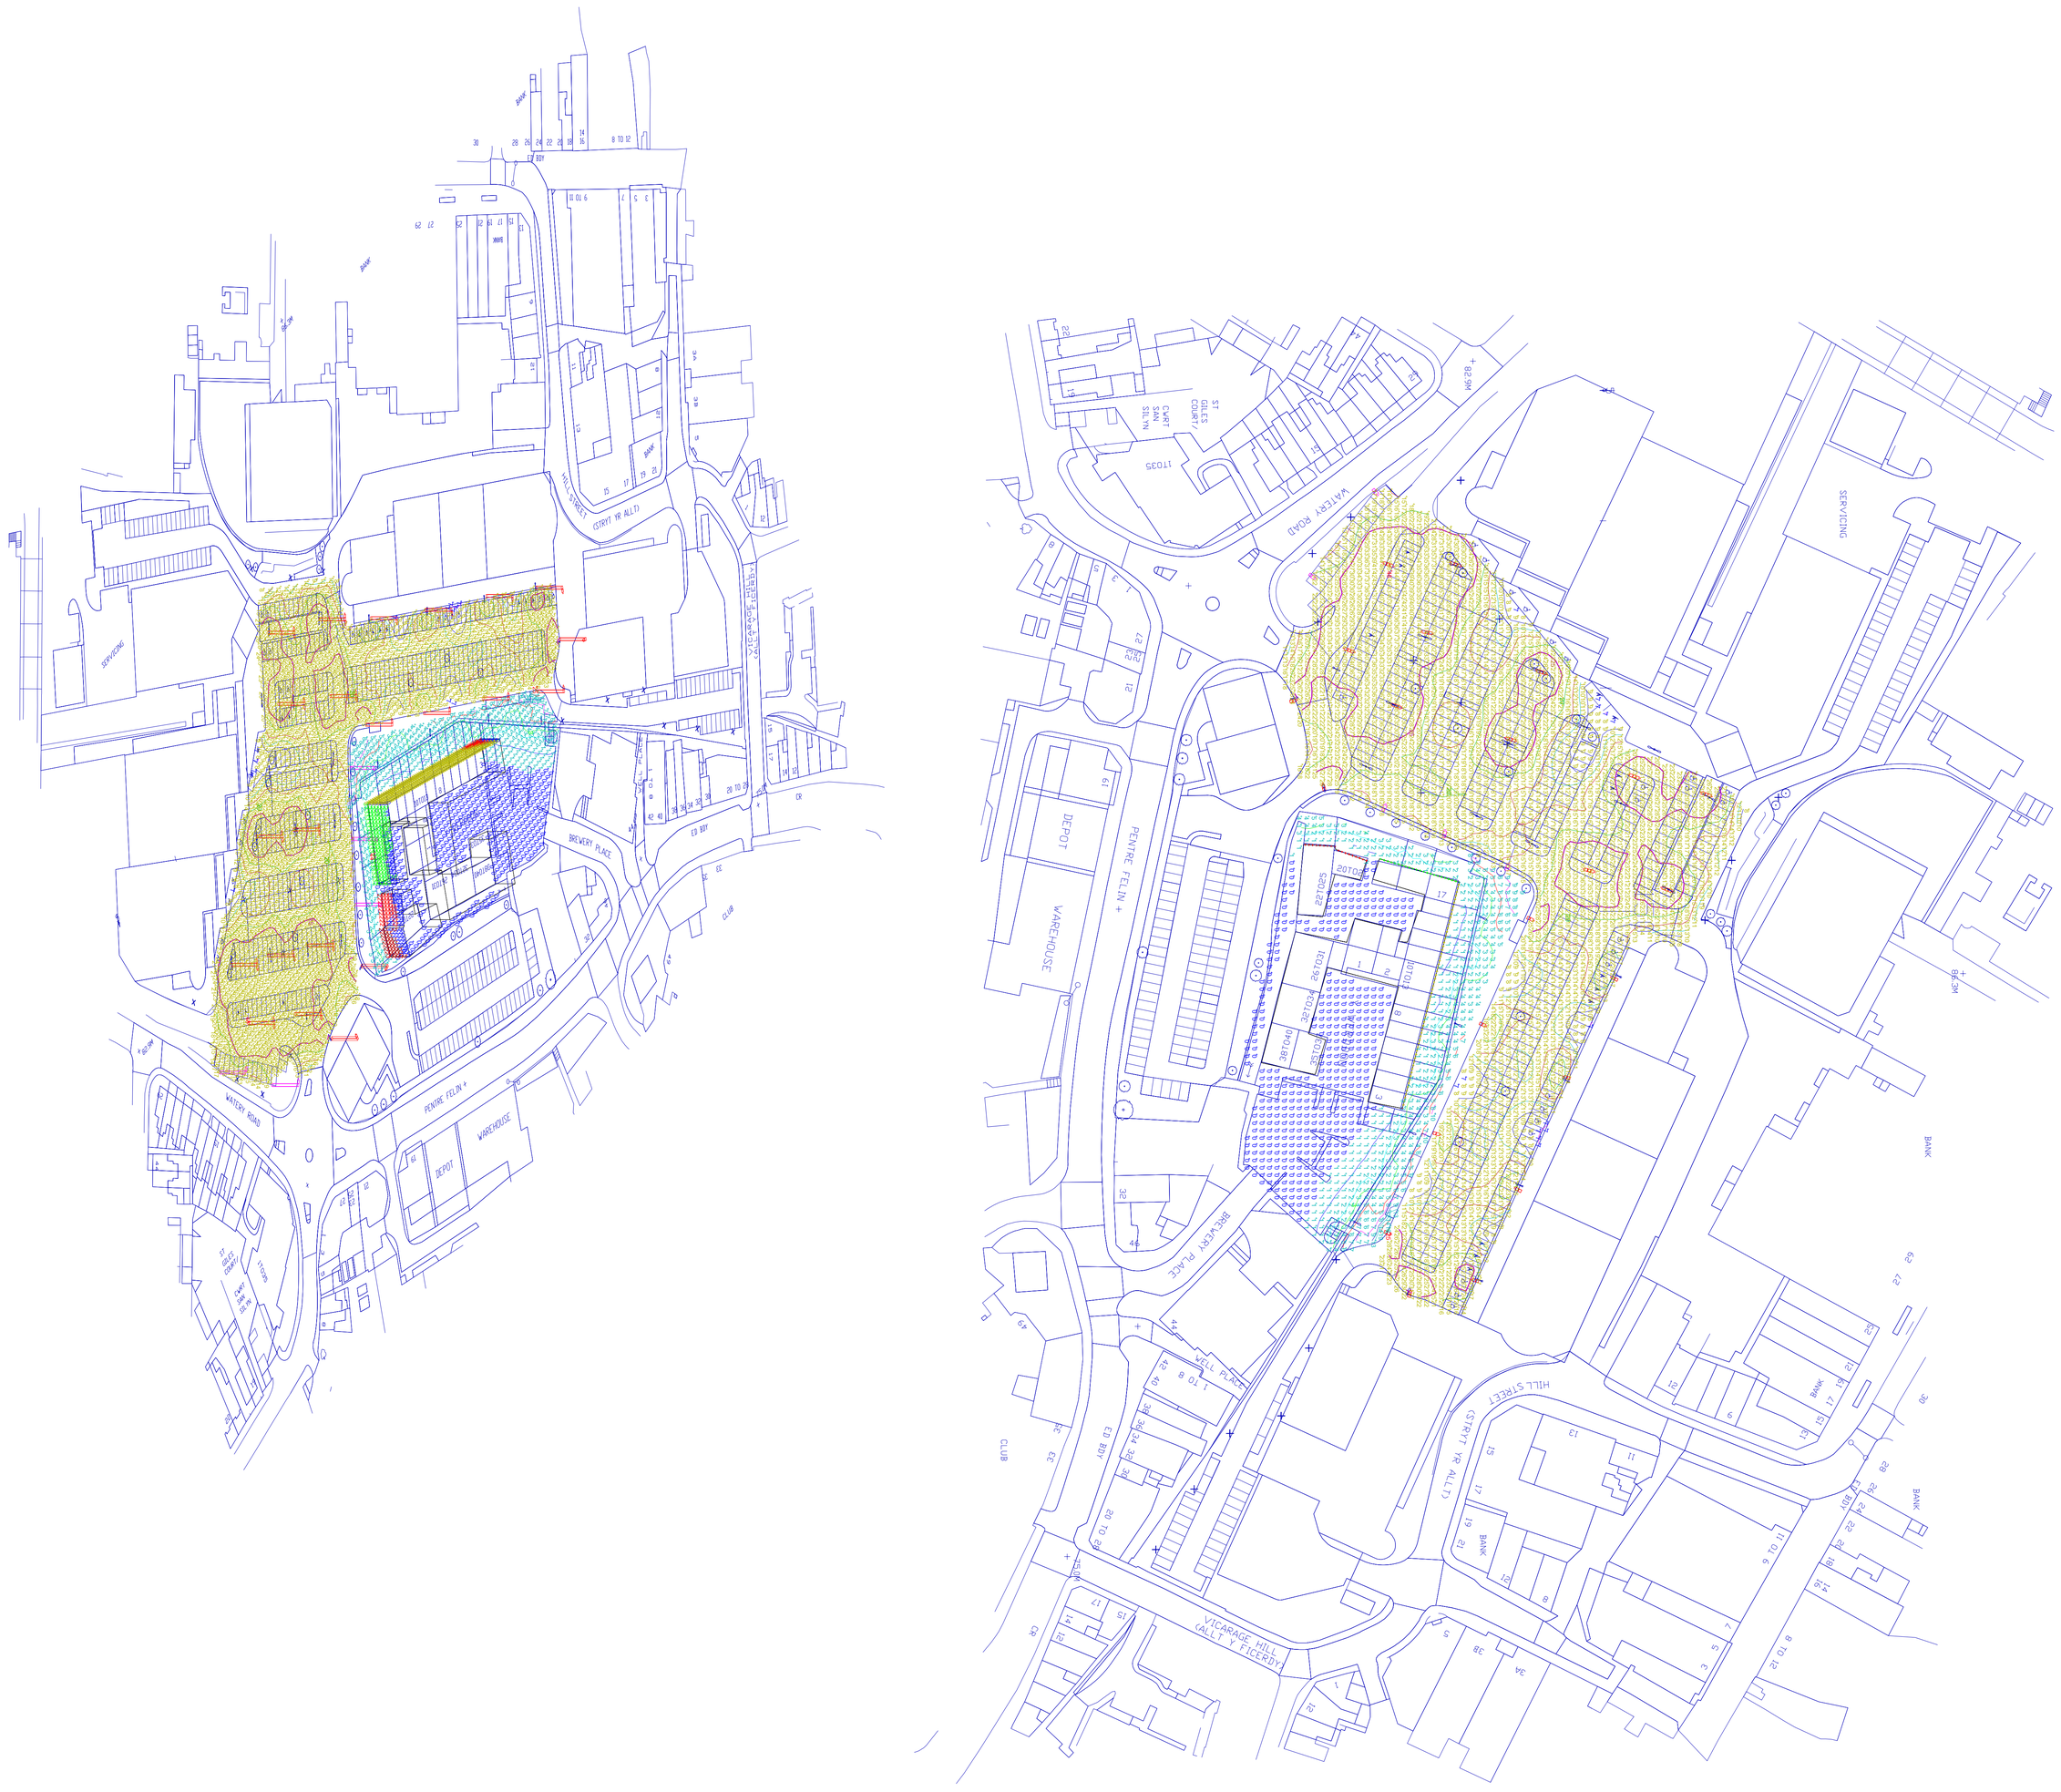

Designer	Martin Attwell
Date	Jul 27 2015
Scale	1:750@A0
Drawing No.	MJA-P105-4082-K

1 of 1

ISLAND GREEN RETAIL PARK

MAIN CAR PARK & VERTICAL ILLUMINANCE (REVISED)

CUDD BENTLEY - SOLIHULL

HOLOPHANE® LEADER IN LIGHTING SOLUTIONS experience lighting's best.