
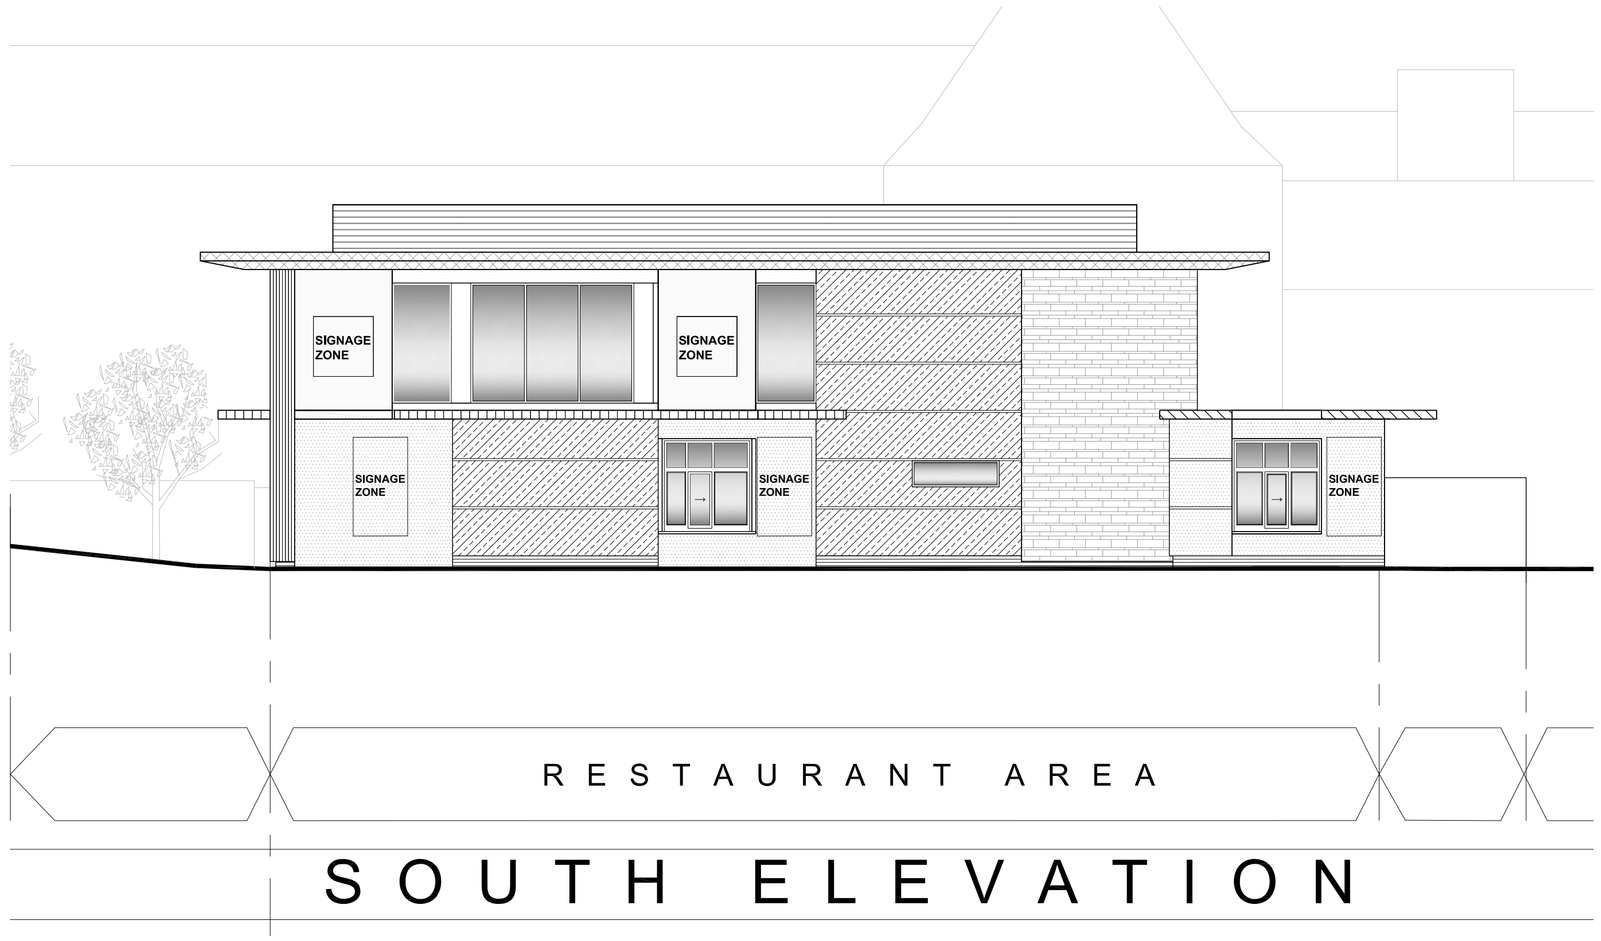



SOUTH ELEVATION

SECTION CC- SOUTH FACING

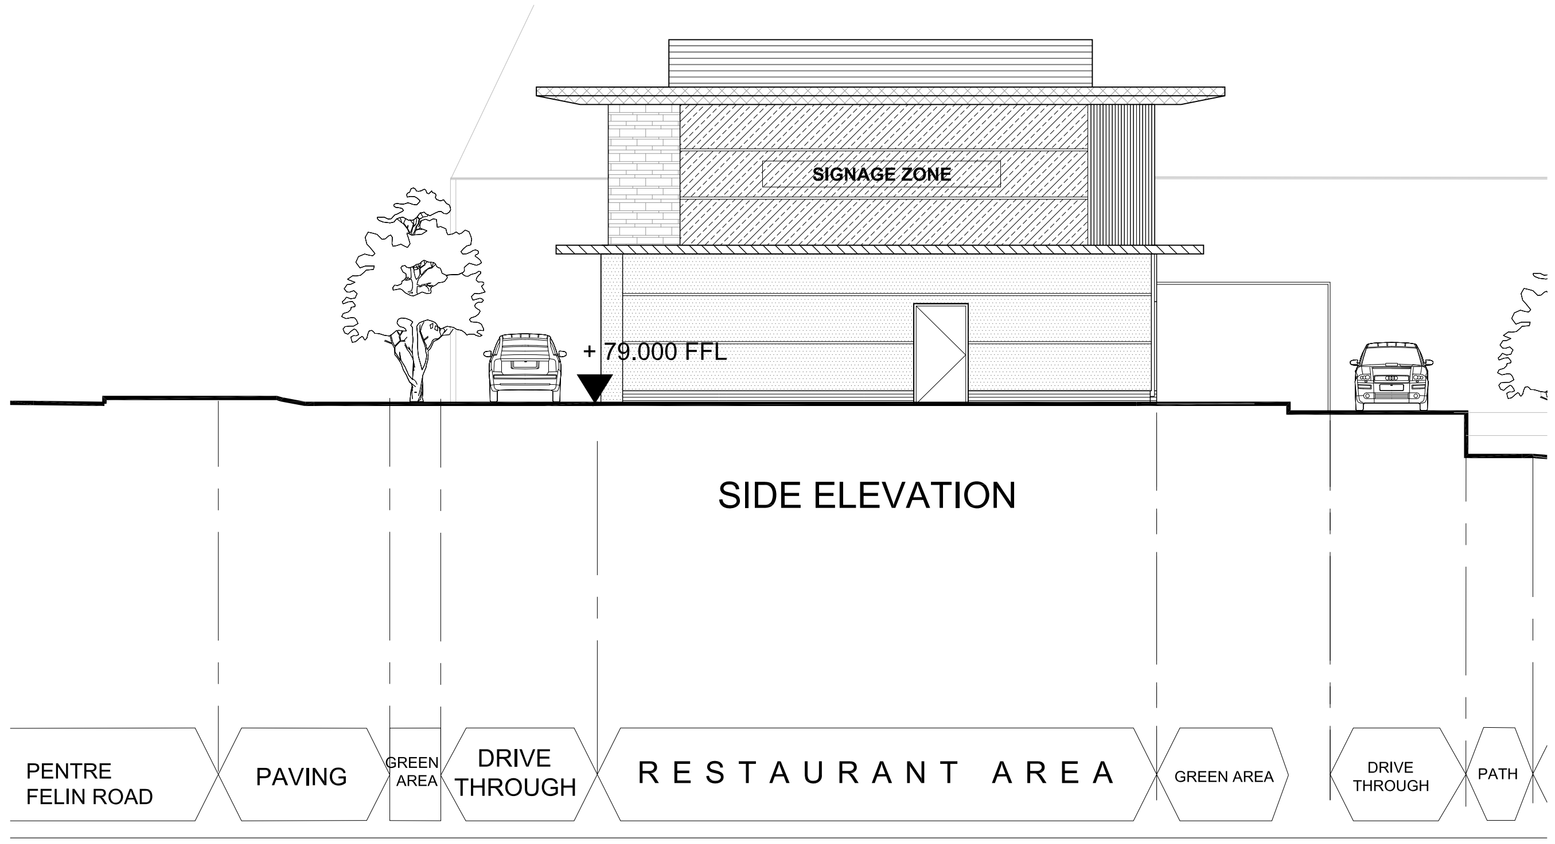

EAST ELEVATION 02

SECTION DD- WEST FACING

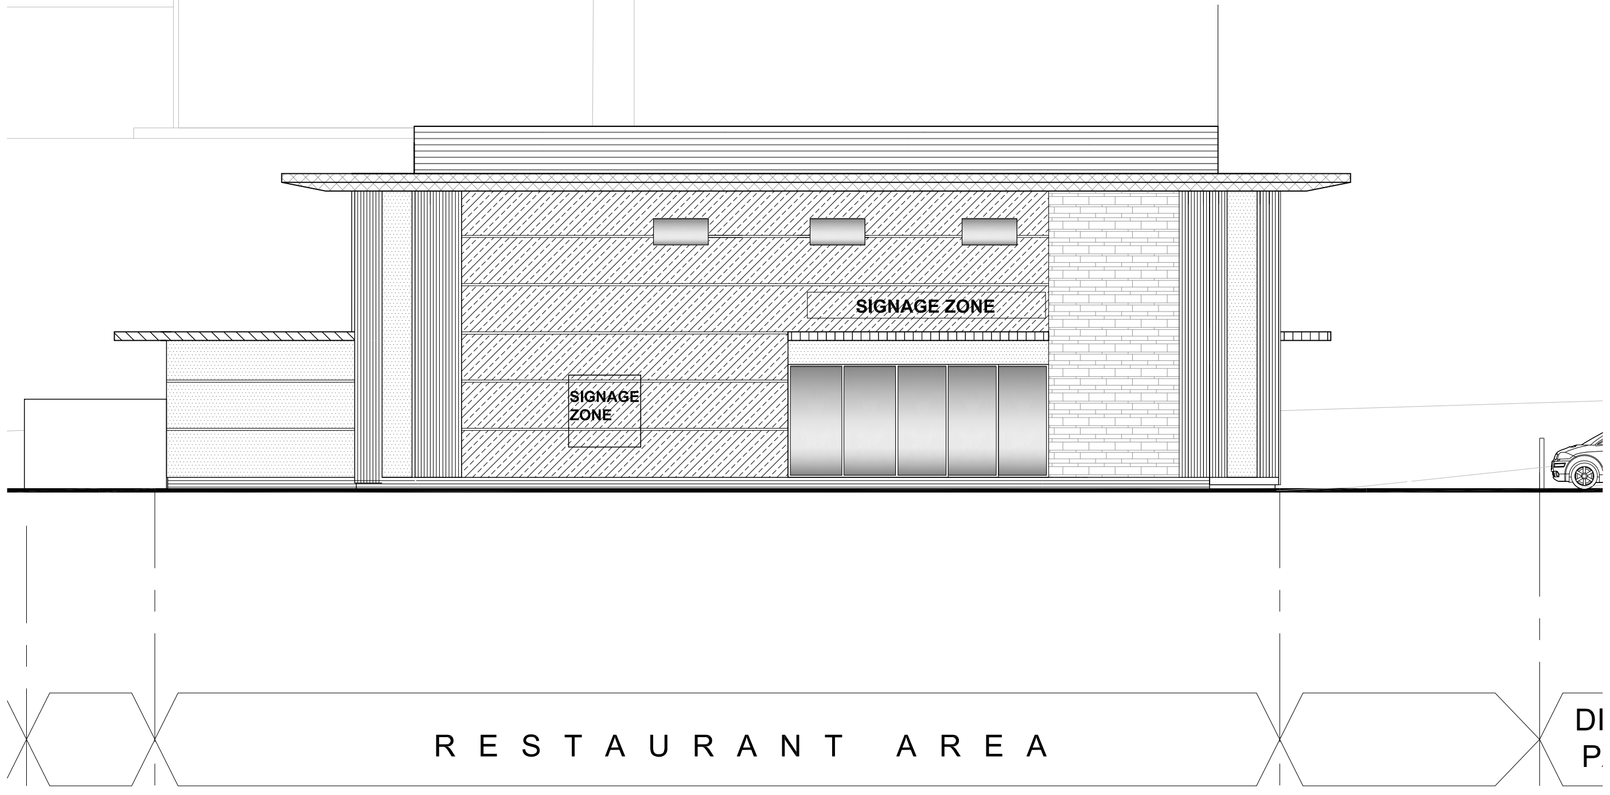

NORTH ELEVATION


SECTION AA- NORTH FACING



WEST ELEVATION 01

SECTION BB- EAST FACING

KEY PLAN

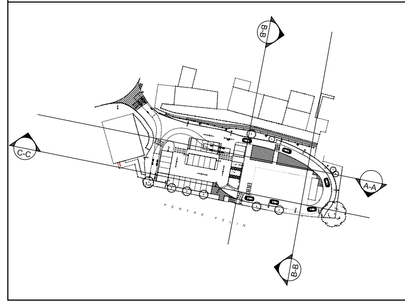

REV	DATE	IN'L	DESCRIPTION	CHK	REV	DATE	IN'L	DESCRIPTION	CHK

PROJECT

ISLAND GREEN
DRIVE THRU RESTAURANT
WREXHAM

CLIENT

Henderson Retail
Warehouse Fund

ARCHITECT

Chapman Taylor
INTERNATIONAL | ARCHITECTS | MASTERPLANNERS | DESIGNERS
10 Eastbourne Terrace
London W2 6LG
t +44 (0)20 7371 3000
f +44 (0)20 7371 1949
www.chapmantaylor.com

DRAWING TITLE

SITE ELEVATIONS
DRIVE THRU RESTAURANT

JOB NUMBER	SCALE	DRAWN BY	FIRST ISSUE
A816/IGW	1:100@A1	IMcN	MARCH 2015

PRELIMINARY

COMPANY CODE	BUILDING / ZONE	LEVEL	CATEGORY	DRAWING No.	REVISION
CTL	XXX	21	(00)	2008	01