
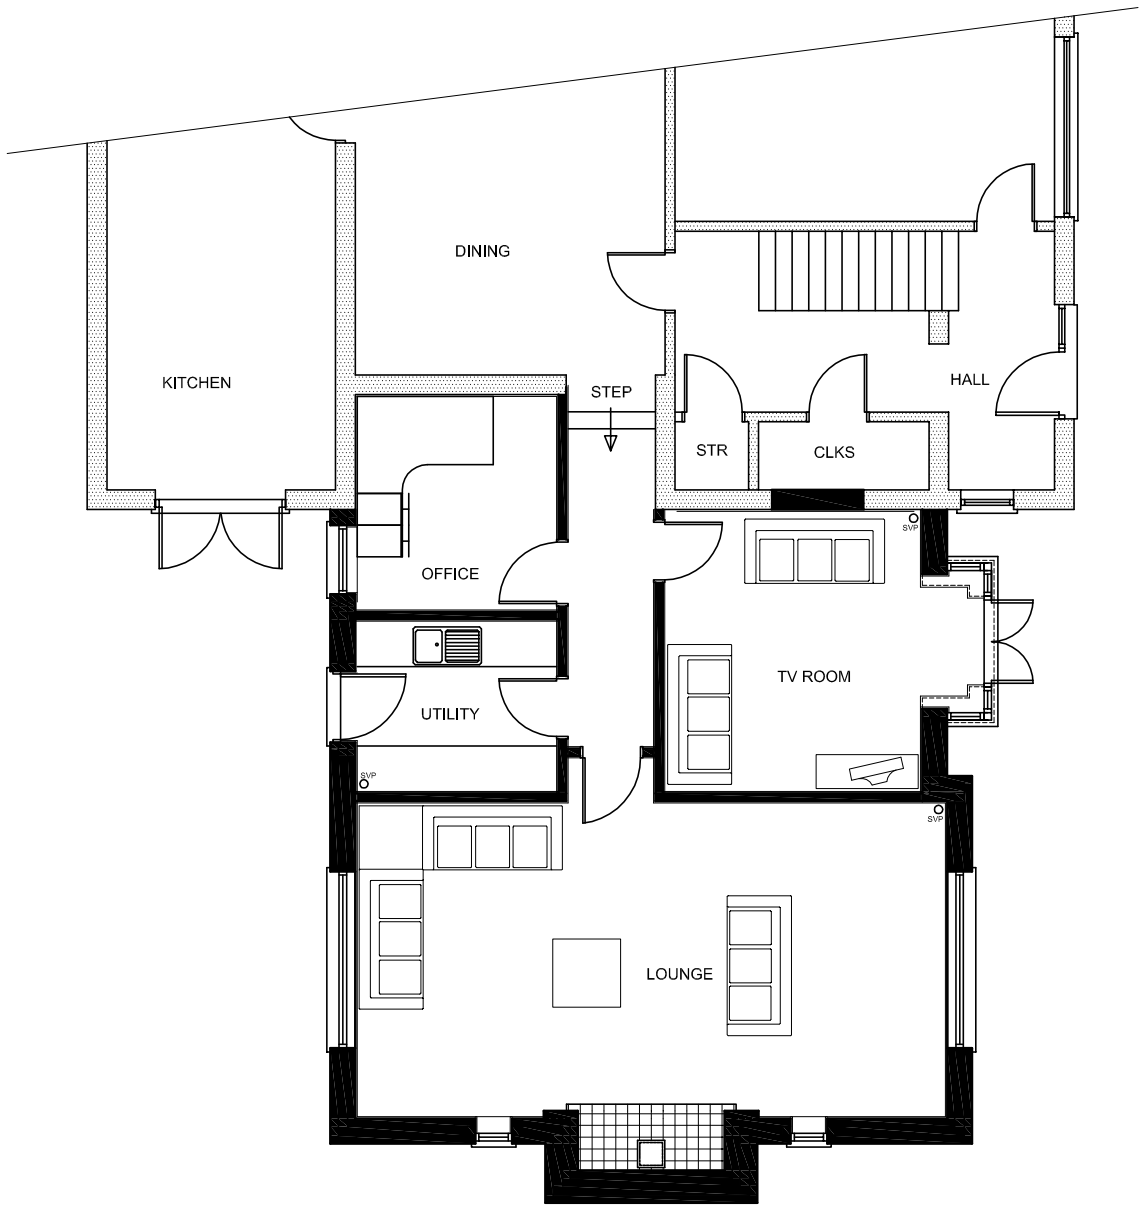



PROPOSED EXTENSION GROUND FLOOR PLAN

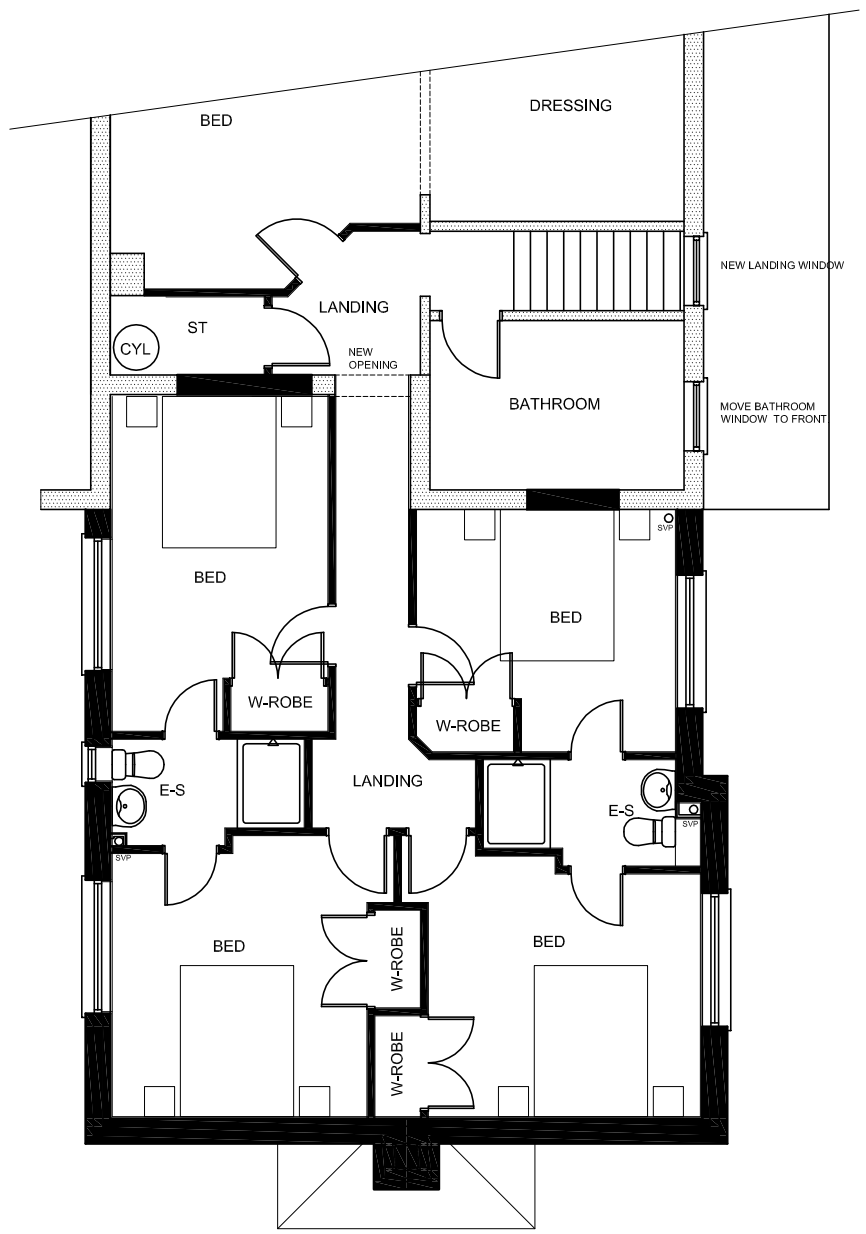


PROPOSED EXTENSION FIRST FLOOR PLAN

## WALL KEY:

EXISTING WALL

NEW WALL

| | |
|---|---|
| P2 | REAR LOUNGE WINDOW ADDED 18/03/15 |
| P1 | PLANNING ISSUE 15/03/15 |

| Title | Drawing no. | Rev |
|---|---|---|
| PROPOSED FLOOR PLANS | DR/EXTEN-05 | P2 |
| Development: WOOD DALE, TALWRN ROAD, LEGACY, WREXHAM. | Scale: 1:100 | |