Proposed extensions + alterations at 5 Rossett Park, Darland Lane, Rossett, LL12 0FB

FRONT ELEVATION - FACING SOUTH-EAST

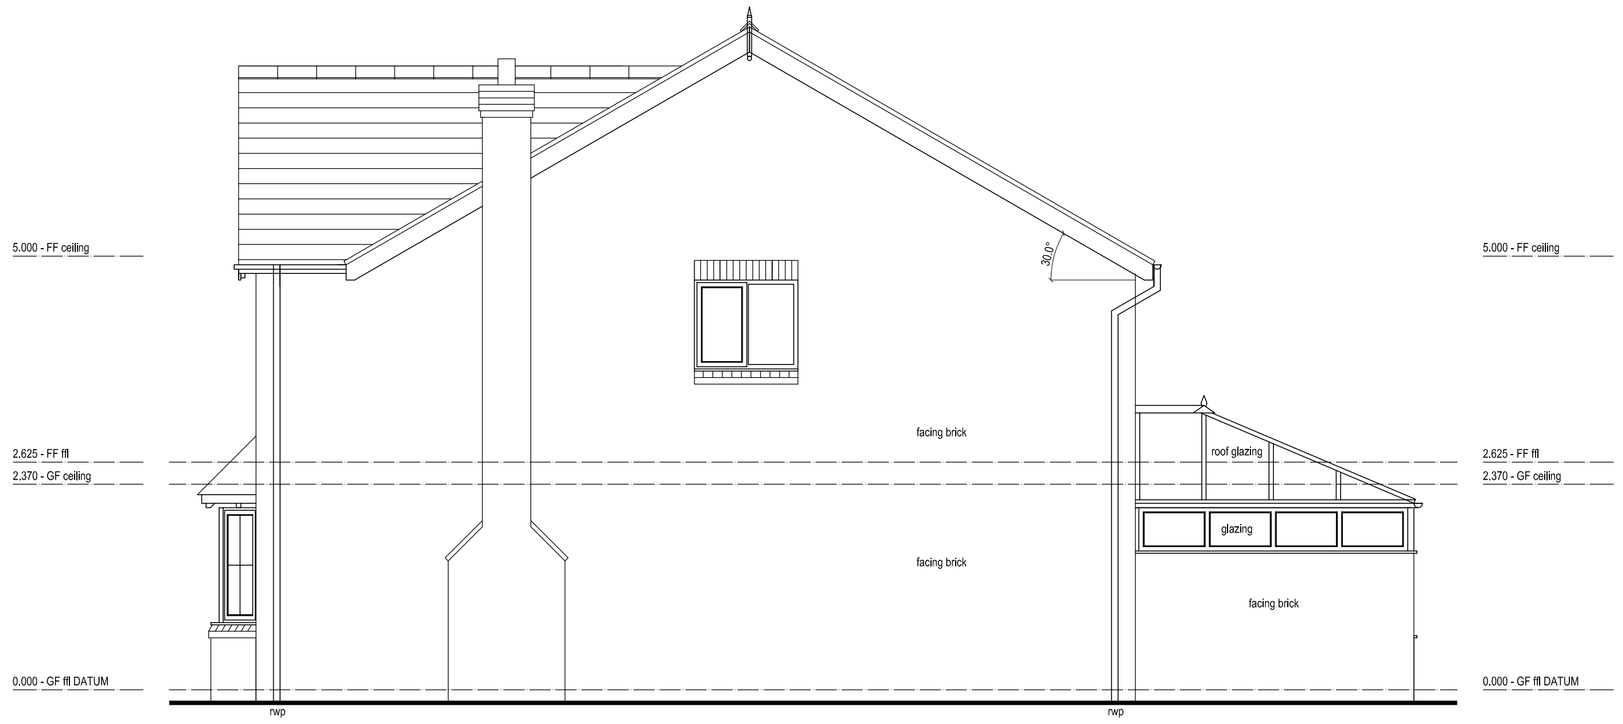

SIDE ELEVATION - FACING NORTH-EAST

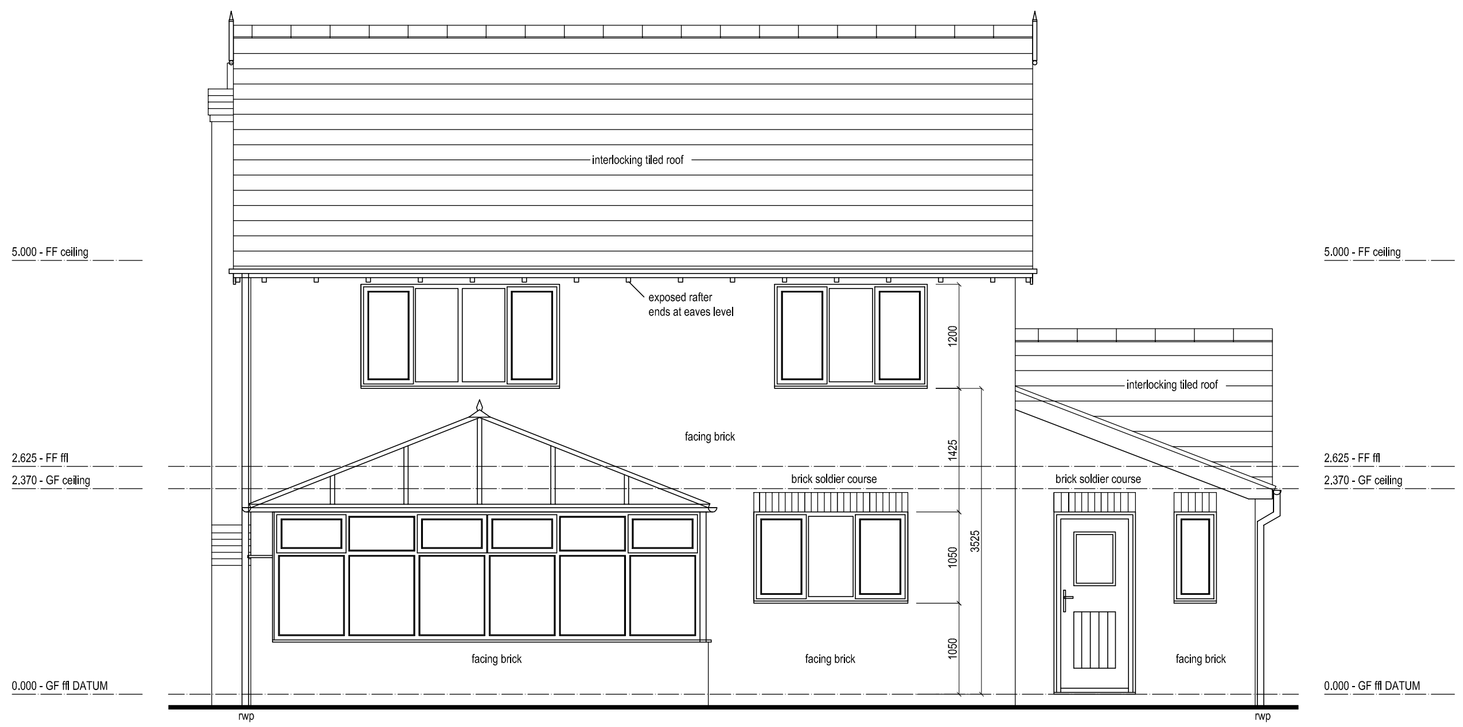

REAR ELEVATION - FACING NORTH-WEST

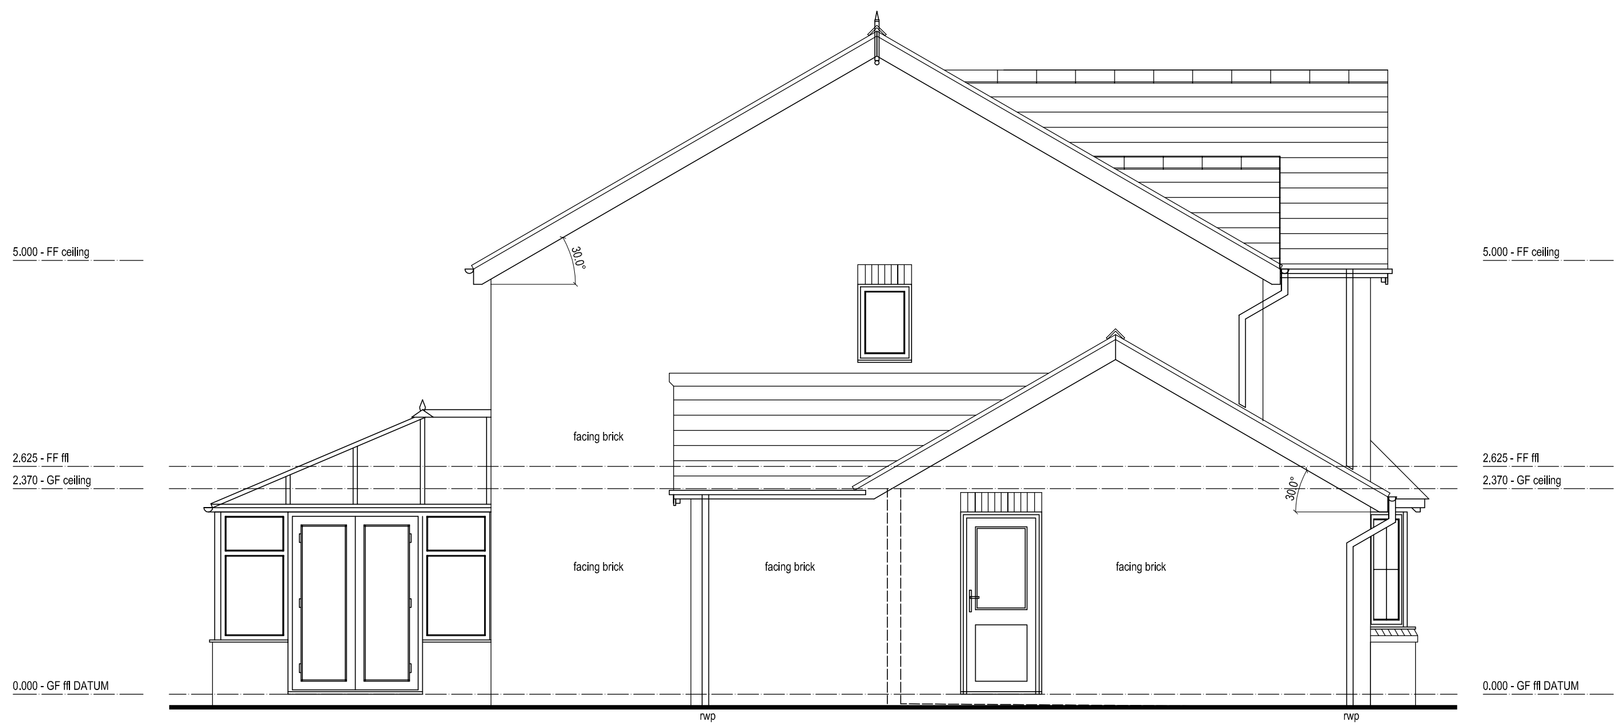

SIDE ELEVATION - FACING SOUTH-WEST

scale:

0 0.5 1 2 3 4 5m

Rev.	Date	Notes
A	14 09 23	Survey first issue

MHA

MARTIN HOLLAND ARCHITECT

5 Hallowsgate Court, Kelsall, Tarporley, Cheshire, CW6 0RE

t. 07966 099148

e. martinholland100@hotmail.com

Project: Proposed extensions and alterations at 5 Rossett Park, Darland Lane, Rossett, LL12 0FB

Dwg Title: ELEVATIONS AS EXISTING

Project:	Dwg No:	Rev:
14-45	02	A
Date:	**Scale:**	**Stage:**
SEPT 2014	1:50@A1	SURVEY

Disclaimer
This drawing and the building works depicted are the copyright of the Architect and may not be reproduced without permission.
All measurements are to be checked on site and any discrepancies reported to the Architect.
This drawing was prepared for the Client, Project & Site stated above. No responsibility is accepted whatsoever should the drawing be used by any other person, on any other site or for any other purpose than those stated.
This drawing is to be read in conjunction with all relevant drawings and specifications.