ALL DIMENSIONS AND LEVELS ARE TO BE CHECKED ON SITE BEFORE CONSTRUCTION. ANY DISCREPANCIES TO BE REPORTED TO THE ARCHITECT. THIS DRAWING IS COPYRIGHT. DO NOT SCALE THIS DRAWING.

REV	AMENDMENT	NAME	DATE
-	-	-	-

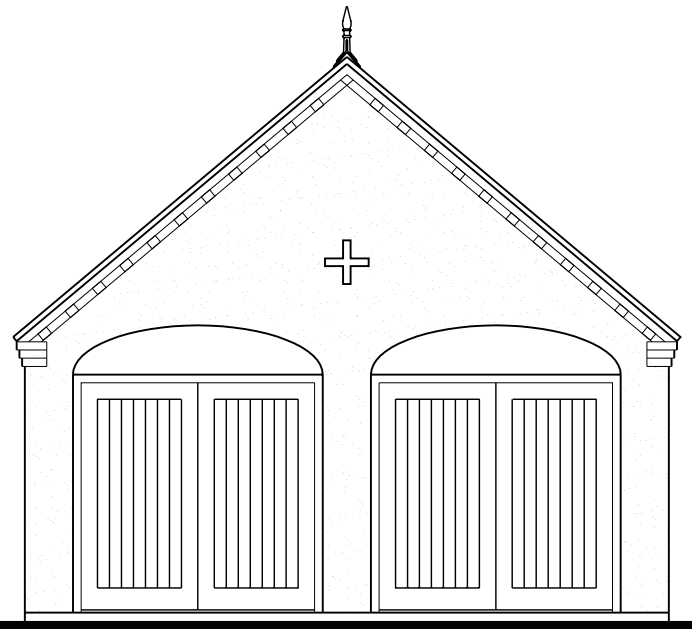

FRONT ELEVATION

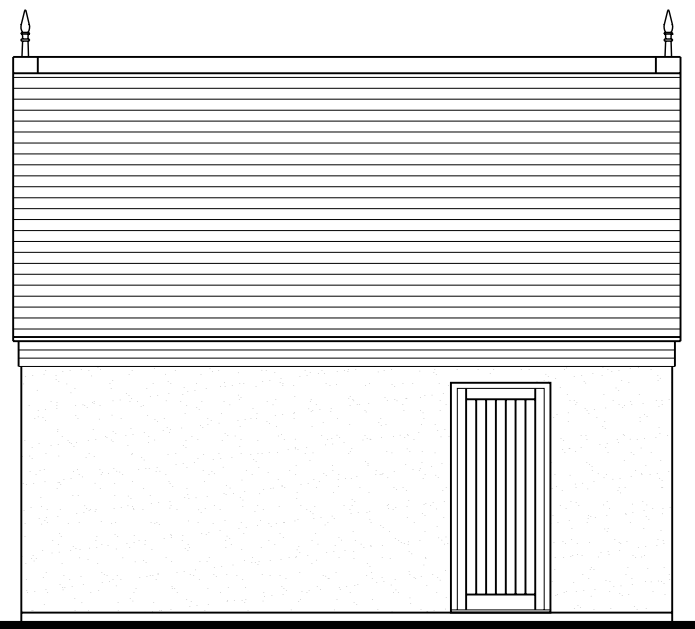

SIDE ELEVATION

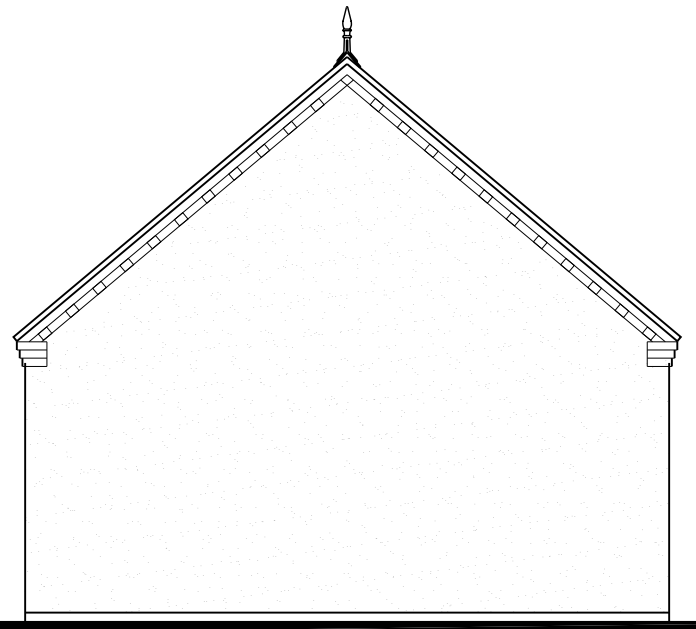

REAR ELEVATION

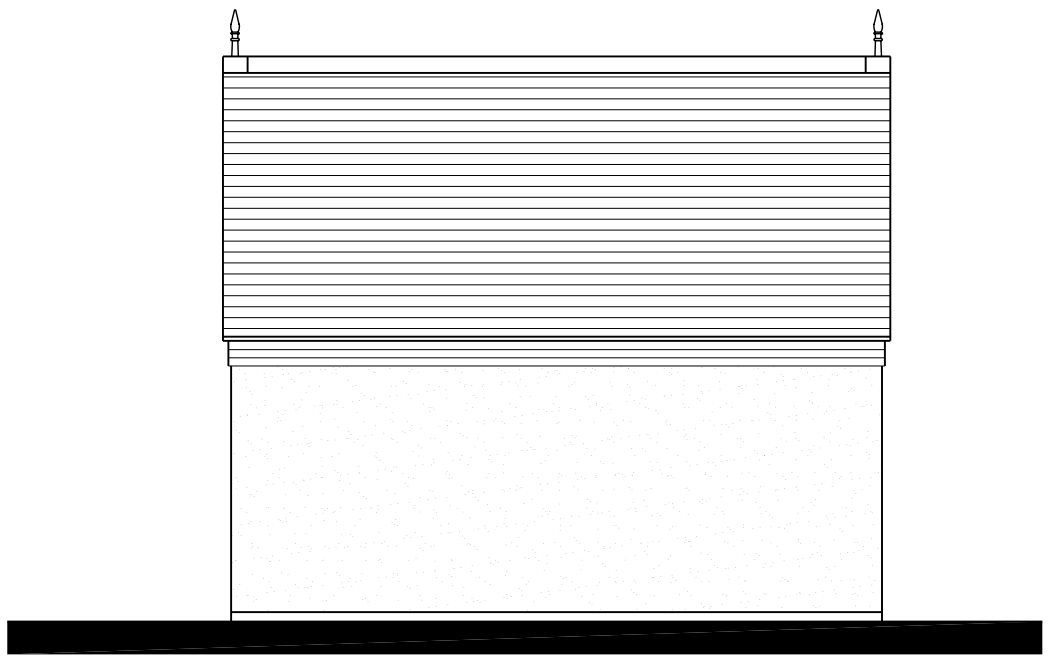

SIDE ELEVATION

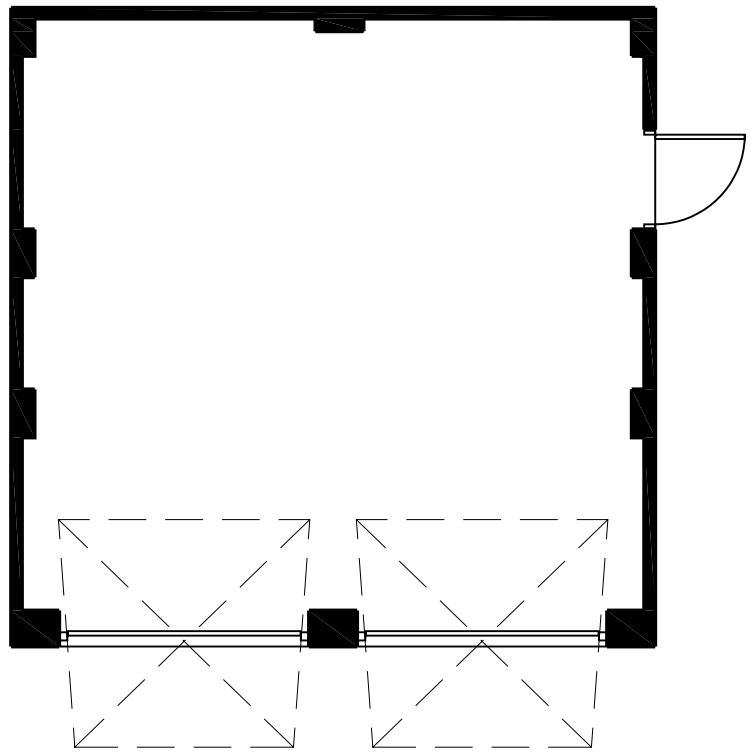

GARAGE PLAN

SBS Design Limited
Field House Studios
Barrow Lane
Tarvin Sands
Chester CH3 8JF
Tel: 01829 741707
Fax: 01829 740448
info@sbsdesign.co.uk
www.sbsdesign.co.uk

CLIENT
Michael Nield Homes

PROJECT
Housing Development at ATS
Chester Road, Marford

DRAWING
Proposed Garage
Plot 1 & Plot 2

DRAWN CJP	CHECKED	NUMBER	REV
DATE 29.1.15	DATE	C872-10	
SCALE 1:100@A3			