
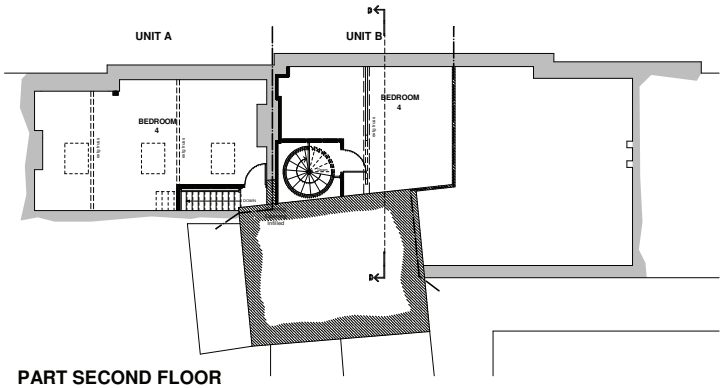


PART SECOND FLOOR

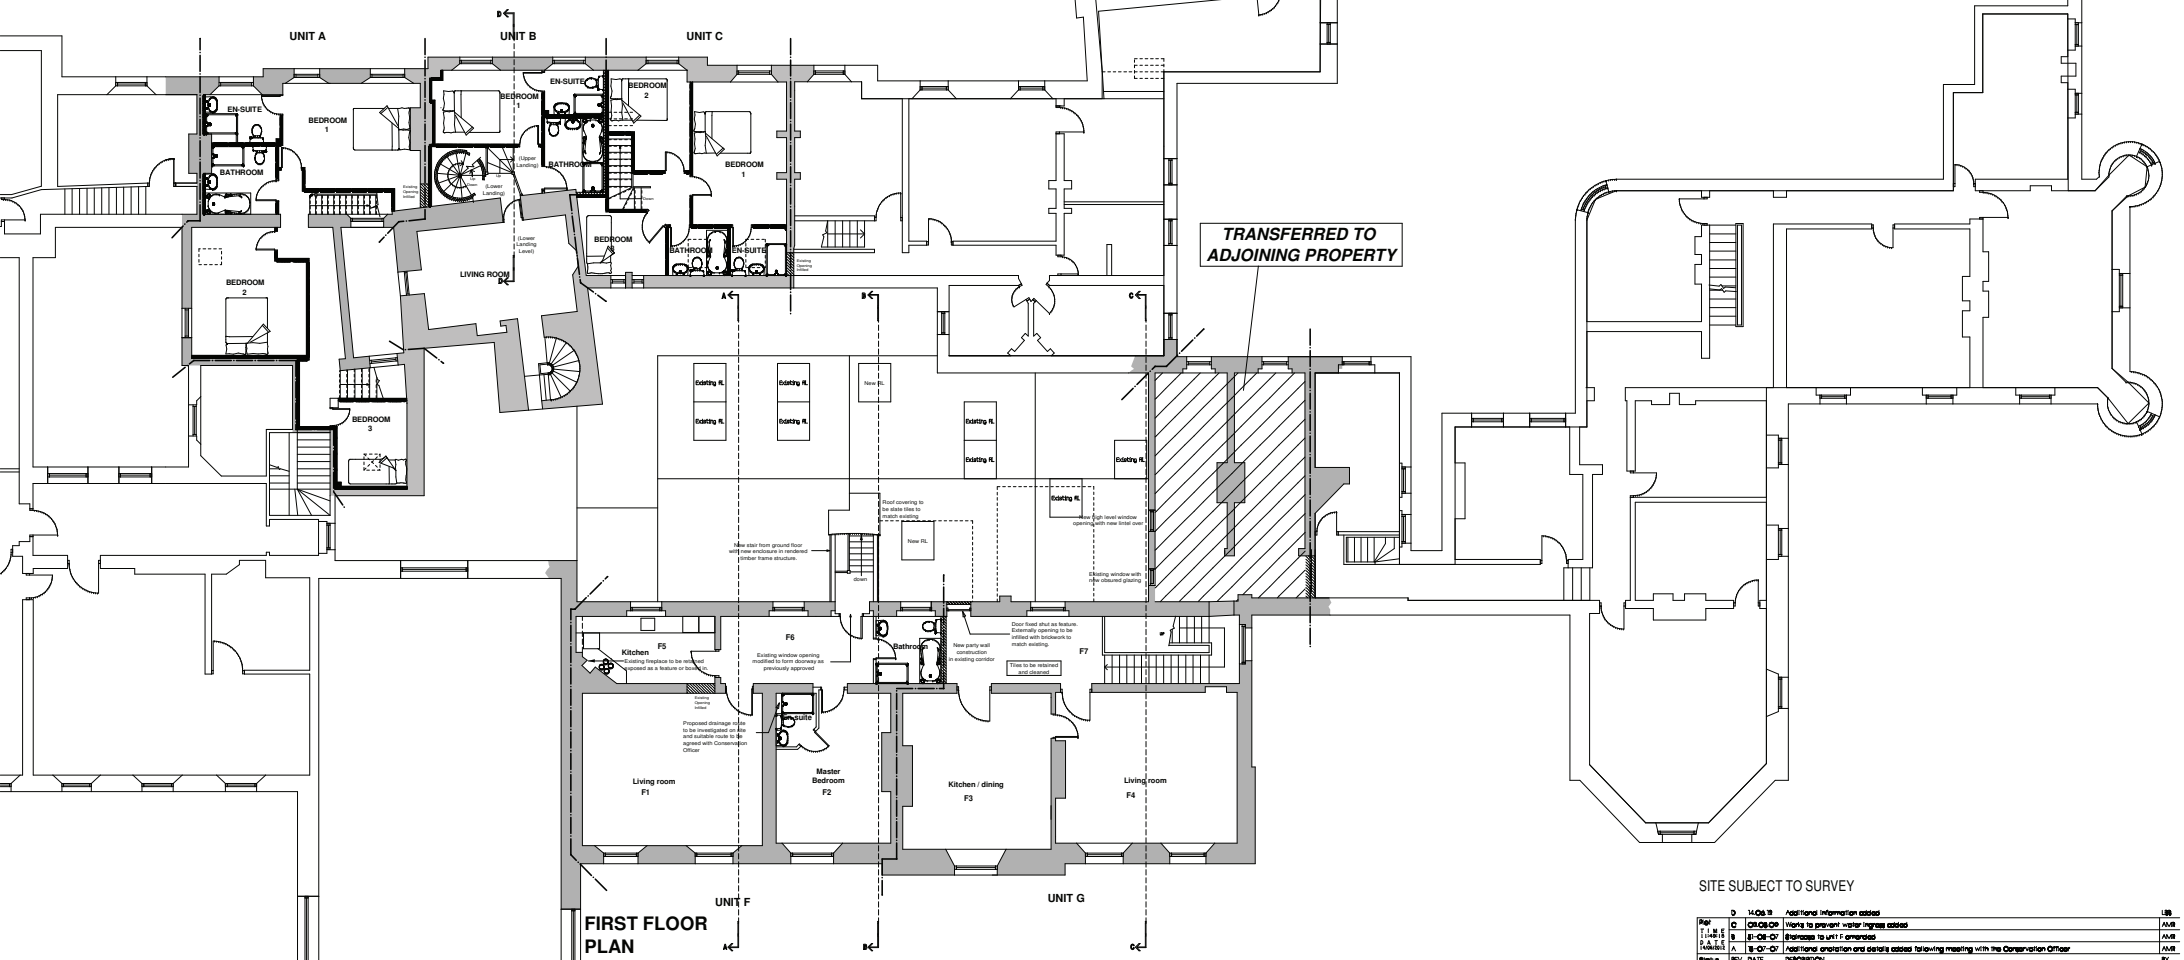

FIRST FLOOR PLAN

SITE SUBJECT TO SURVEY

Rev			
	D	14.06.18	Additional information added
	C	08.06.06	Works to prevent water ingress added
	B	31-05-06	Staircase to unit F amended
	A	16-05-06	Additional annotation and details added following meeting with the Conservation Officer
Status	REV.	DATE	DESCRIPTION

Tender	Client	A. ROBERTS		Drawn: AMR
Contract	Project	WYNNSTAY HALL	e-Innovation Centre, Suite SE107 University of Wolverhampton, Telford Campus, Priorslee, Telford, Shropshire, TF2 9FT Tel : 01952 288290 Fax : 01952 288291	Checked: .....
As Built	Drawing	PROPOSED FF and SF PLANS UNITS A-G	Date: Jun 2006	Job No: AP05128 / Dwg No: 11 / Rev: D

Scale: 1:100

This drawing and the works depicted are the copyright of AMA Ltd. and may only be reproduced by written permission. All dimensions depicted are subject to checking on site on commencement to be noted to office of origin immediately. Only figured dimensions to be used. The information on this drawing is solely applicable to the above project.