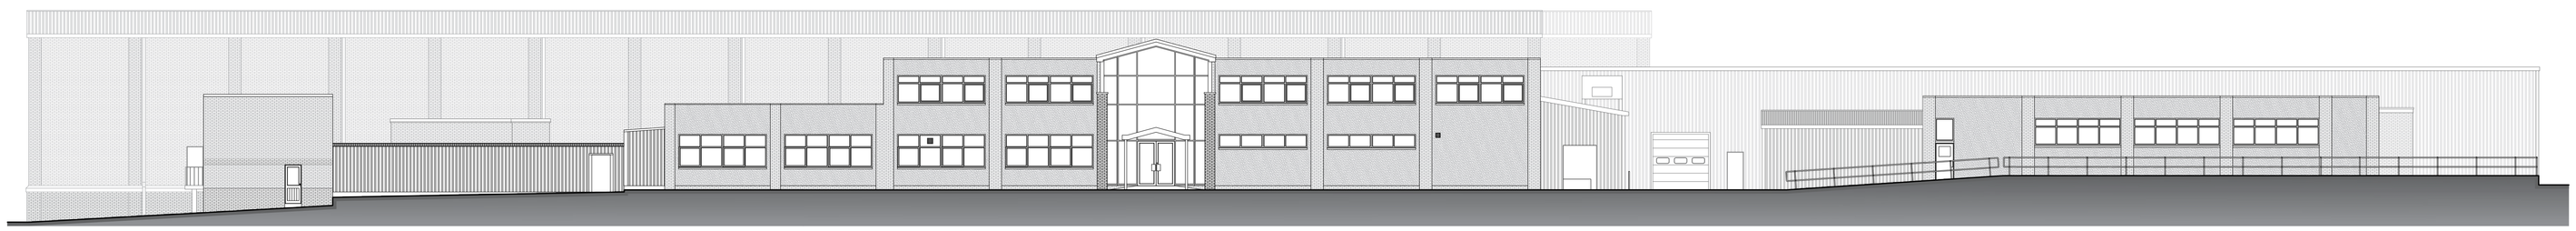

SOUTH WEST ELEVATION
scale: 1:150 @ A0

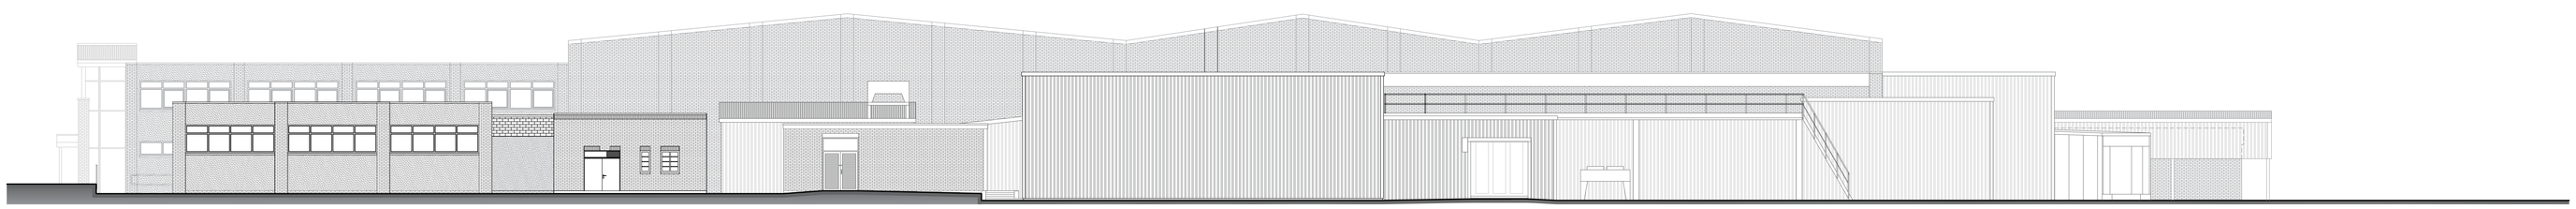

SOUTH EAST ELEVATION
scale: 1:150 @ A0

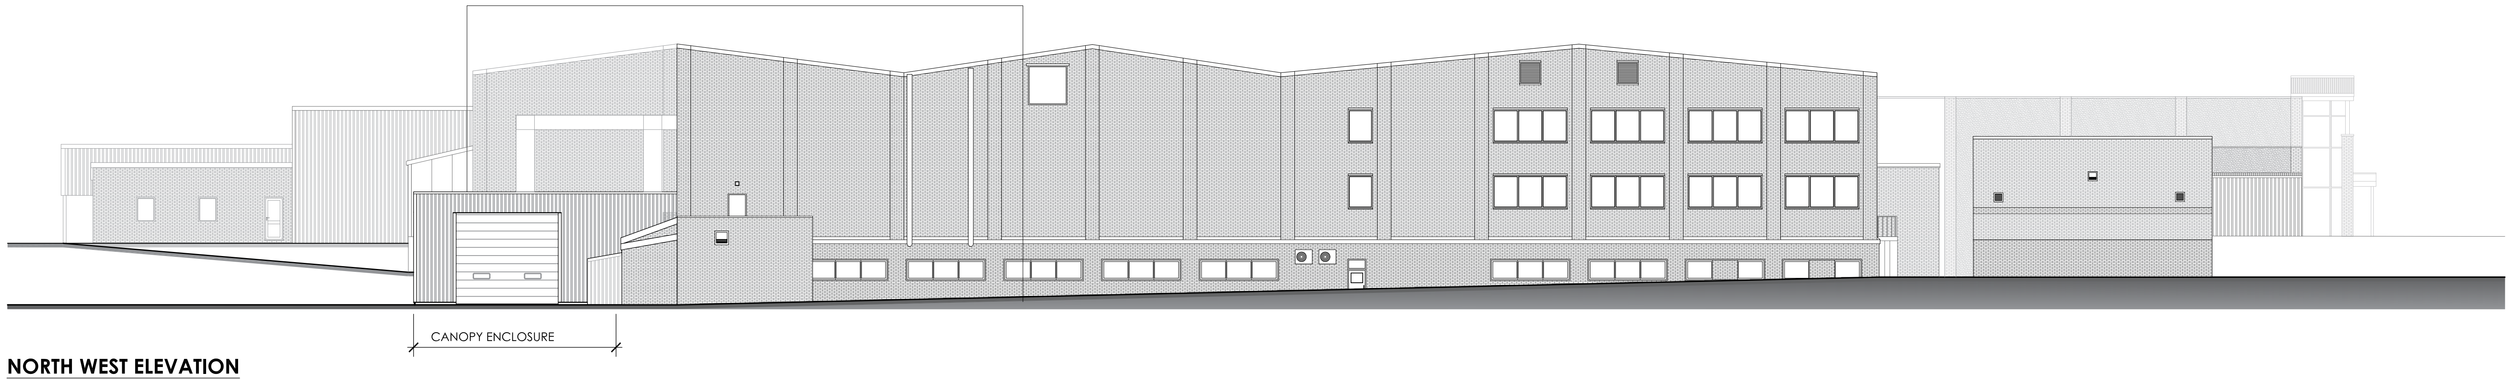

NORTH WEST ELEVATION
scale: 1:150 @ A0

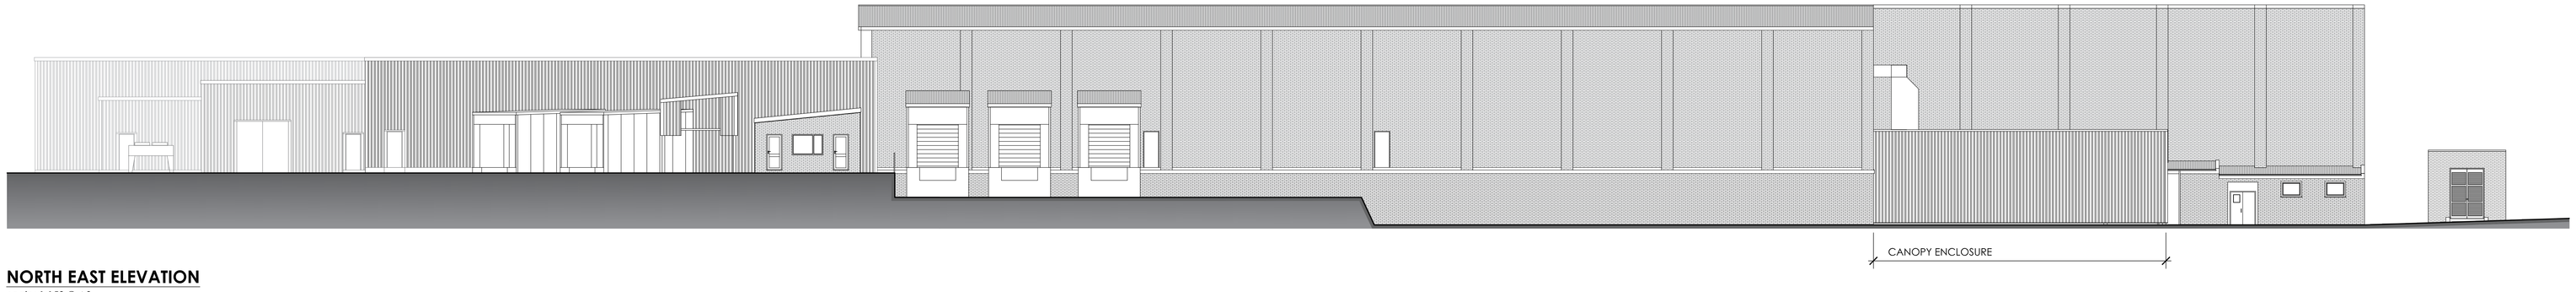

NORTH EAST ELEVATION
scale: 1:150 @ A0

Notes:

This document is the property of David Trundley Design Services Ltd and may not be reissued, loaned or copied in part or in whole without written permission © 2014

All dimensions are in millimetres unless stated otherwise.

It is recommended that information is not scaled off this drawing.

This drawing should be read in conjunction with all other relevant information, specifications & schedules.

If this drawing is received electronically it is the recipients responsibility to print the document at the correct scale.

All dimensions to be checked on site prior to commencing work and any discrepancies to be advised immediately.

no	date	amendment description
C	09.10.2014	CANOPY DESIGN AMENDED
B	08.10.2014	CANOPY EXTENSION ADDED
A	07.10.2014	UPDATED FOR PLANNING SUBMISSION

Revisions

Drawing Status: PLANNING

trundley
DESIGN SERVICES
www.trundley.com

Salgate Barn
Billington Road
Tilney All Saints
King's Lynn
Norfolk
PE34 4RY
Tel: 01553 617700
Fax: 01553 617874
Email: enquiries@trundley.com

Project Title:

MAELOR POULTRY
PICKHILL LANE
CROSS LANES
WREXHAM

PROPOSED FACTORY ALTERATIONS

Drawing Title:

EXISTING/ PROPOSED ELEVATIONS

Scale:	Date:	Drawn:
1:150 @ A0	SEPTEMBER 2014	JCK

Drawing Number: 14-L37-PL101C

Revision: C

Checked by: Date:

If this drawing is unsigned in the check box then the drawing is an unauthorised issue and should not be used for any purposes