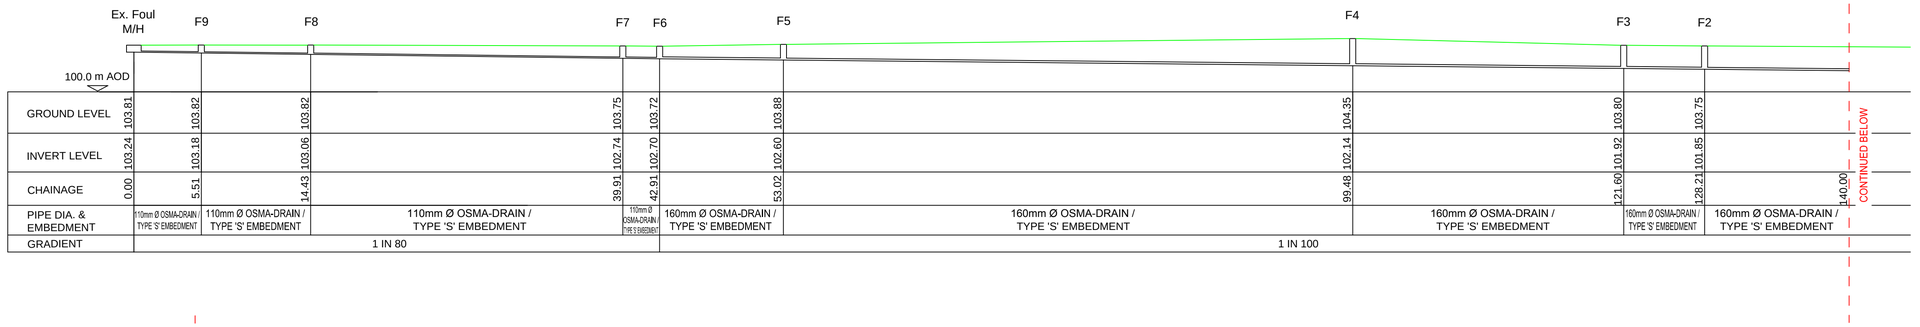

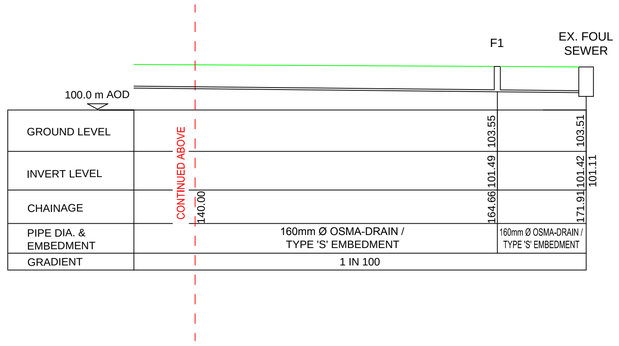

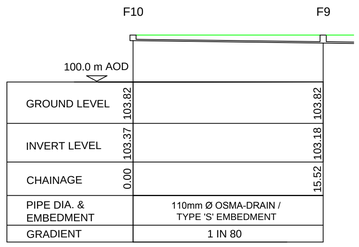

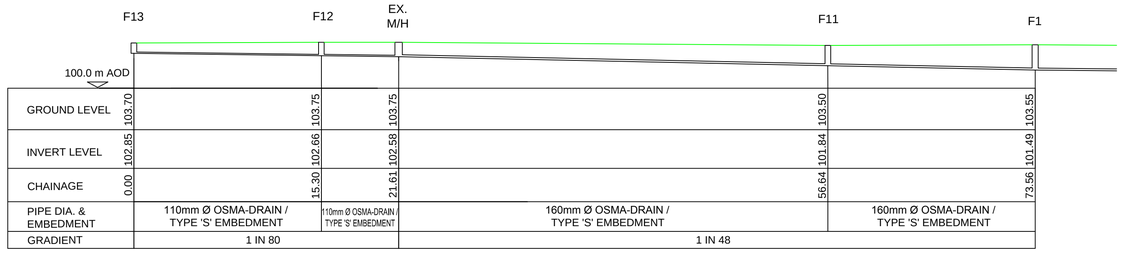

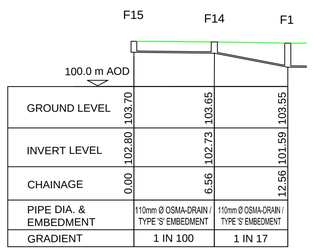

WARNING:

THE DRAINAGE LAYOUT IS BASED UPON EXISTING TOPOGRAPHICAL INFORMATION WITHOUT THE PRESENCE OF ALTERNATIVE PROPOSED INFORMATION. DESIGN SHOULD BE CHECKED IF ANY SIGNIFICANT GROUND RE-PROFILING IS PROPOSED.

SCALE 1 : 250 @ A1

m10 0 10m

NOTES

1. All dimensions in millimetres and all levels in metres unless shown otherwise.
2. All level information provided is taken from topographical survey of existing site, drg. 8228–01 produced by Barry Lowe Surveys Ltd.
3. Drawing to be read in conjunction with proposed site drainage layout drawing w2173–d01.
4. Refer to drawing w2173–d04 for typical details including pipe bedding and surround details.

REV	DATE	DESCRIPTION
A	10/06/14	FIRST ISSUE

CLIENT

ANWYL HOMES & CONSTRUCTION

waterco consultants

Waterco Ltd.
Eden Court, Ruthin LL15 1NJ

01824 702220 fax 705244
www.waterco.co.uk

SCHEME

CHIRK COURT

PHASE 2

TITLE

PROPOSED FOUL LONG-SECTIONS

STATUS

APPROVAL

DRAWN	CHECKED	APPROVED	SCALE
AR	TM	MM	1:250 @ A1

DRAWING NO.	REV
w2173-d02	A