
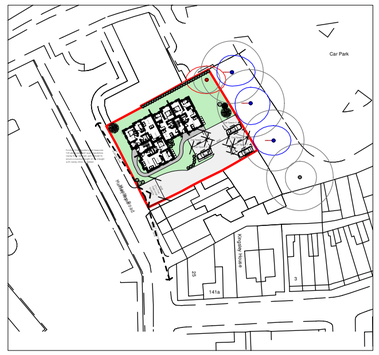


Location Plan 1:1250

Position	Reduced Level
A	10.000
B	10.500
C	10.800
D	11.000
E	11.250
F	11.250
G(FFL)	11.400
H	11.250
I	11.250
J	11.150
K	11.100

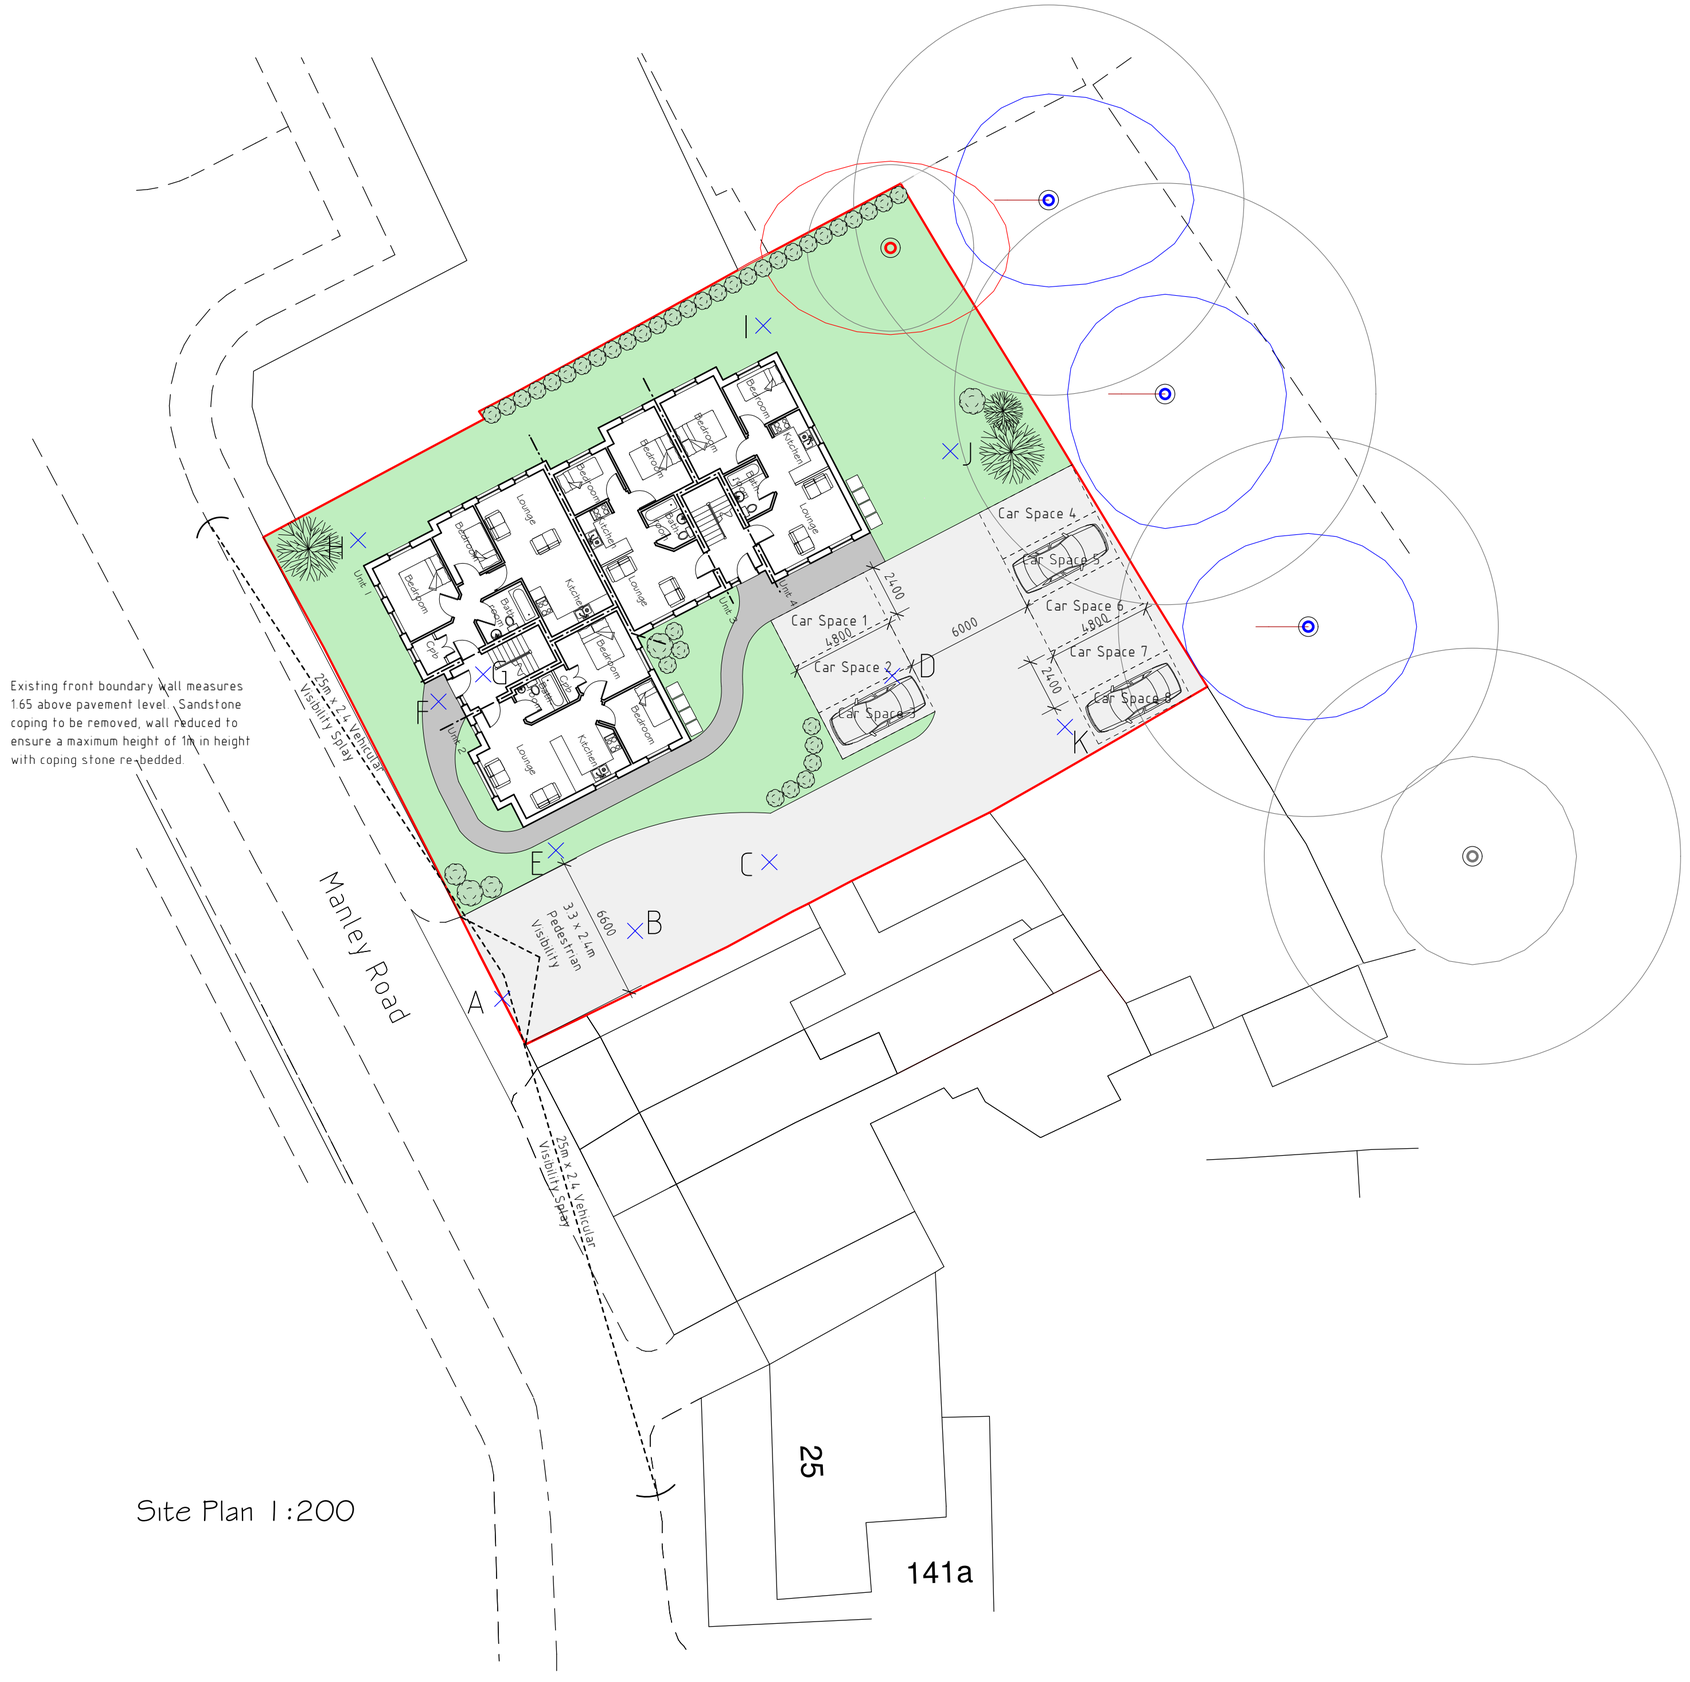

Site Plan 1:200

Rev	Date	Detail	Initial
B	09/14	Spot Levels Added	S.M.E.
A	07/14	Design Amends	S.M.E.

Project:
Proposed flats at rear of & alterations to,
17 Manley Road
Wrexham. LL13 8HD

Title:	Scale: (A2)
Planning Site & Location Plan	1:200 & 1:1250
Drawn By: D.J.Edwards	Date: June 2014
Drawing No: S040/15	Sheet: 1 of 1

blueprint
architectural services
partner LABC
Redwither Business Centre,
Redwither Business Park,
Wrexham. LL13 9XR
Tel: 01978 356500
www.blueprintarchitectural.com