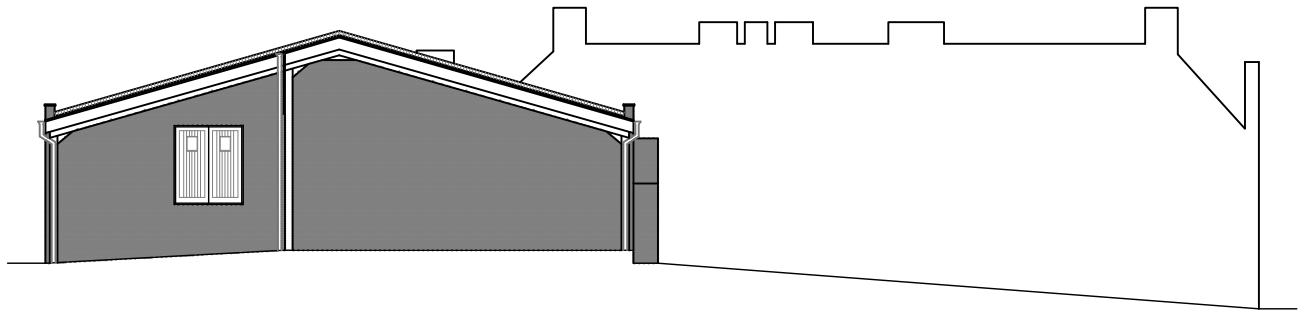

Existing Rear Elevation

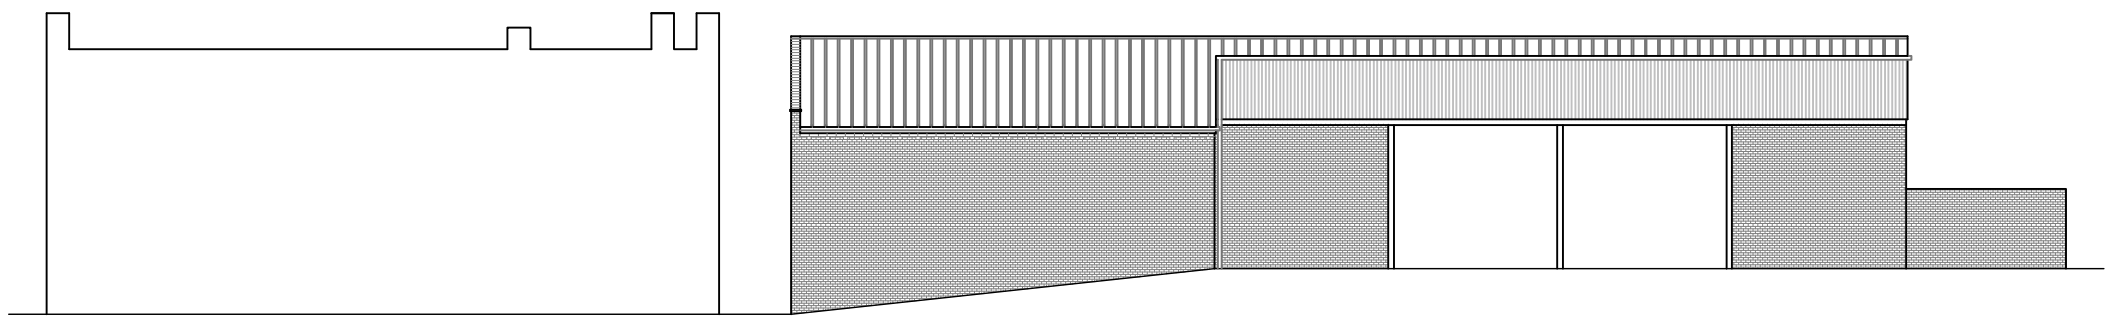

Existing North Side Elevation

ALL MEASUREMENTS ARE IN MILLIMETRES UNLESS OTHERWISE STATED AND MUST BE CHECKED ON SITE AND NOT SCALED DIRECTLY OFF THE DRAWING.

THIS DRAWING MUST BE USED FOR THE PURPOSE OF PLANNING AUTHORITY OR BUILDING REGULATION APPROVAL ONLY.

IT IS THE RESPONSIBILITY OF THE CLIENT OR THEIR CONTRACTOR TO RECEIVE APPROVAL FROM THE LOCAL AUTHORITY PLANNING AND BUILDING CONTROL DEPARTMENTS BEFORE WORK COMMENCES AND TO ENSURE THAT INSPECTIONS ARE CARRIED OUT AT THE STAGES STATED IN THEIR GUIDELINES.

THIS DRAWING HAS BEEN PREPARED WITHOUT KNOWLEDGE OF SITE GROUND CONDITIONS, EXISTING DRAIN CONDITIONS, EXISTING UTILITIES OR THE STRUCTURAL NATURE OF EXISTING BUILDINGS.

ALL THE INFORMATION PROVIDED IS USED AT THE CLIENTS OWN RISK AND NO LIABILITY WILL BE ACCEPTED BY kelpalmer plans.

Client	Mr John Parry, Borras Hall, Borras Hall Lane, Llanypwll, Wrexham, Clwyd, LL13 9SG		
Project	Alterations to Outbuildings		
Title	Existing Elevations with Hall 2		
Job No.	KP-12-042	Drawn By	Kel Palmer
Date	April 2013	Checked By	
Scale	1:200 @ A3	Revision	
Drawing Number	008 Planning Permission		

kelpalmer plans
kelpalmer@msn.com
52 Keats Lane, Wrexham, Northwich, Cheshire, CW9 6FF
01606 735368 or 07973 853170