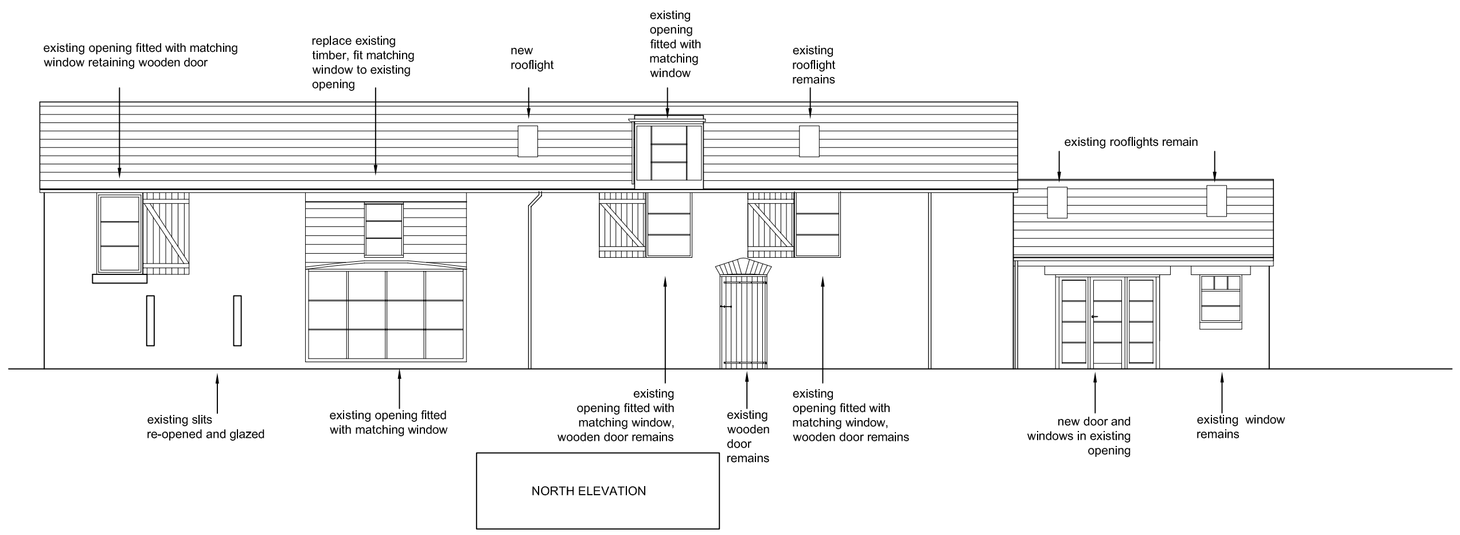

NORTH ELEVATION

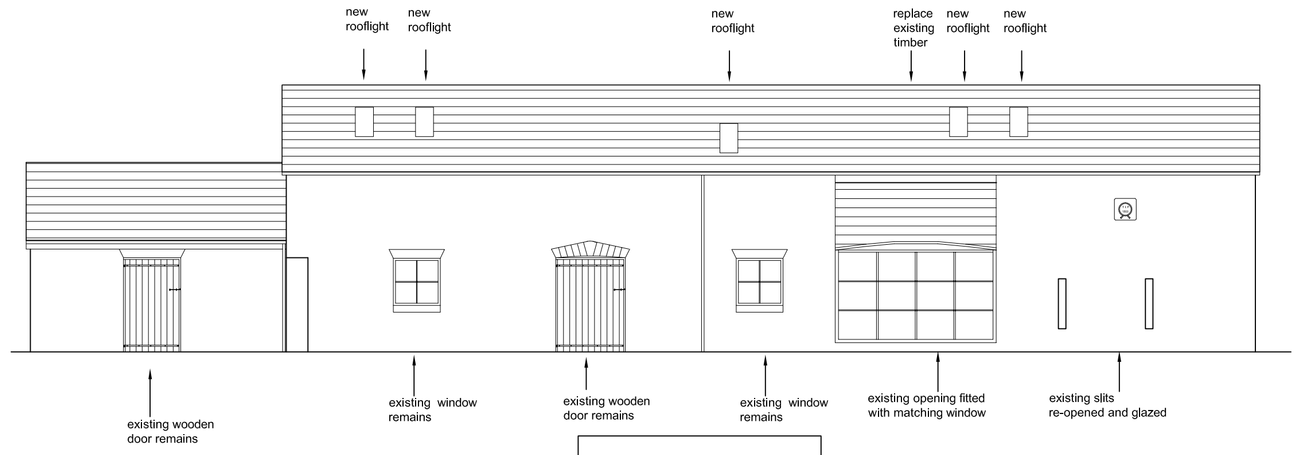

SOUTH ELEVATION

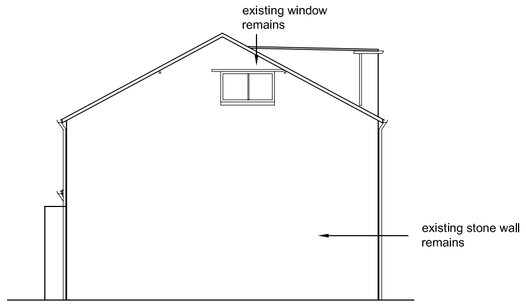

EAST ELEVATION

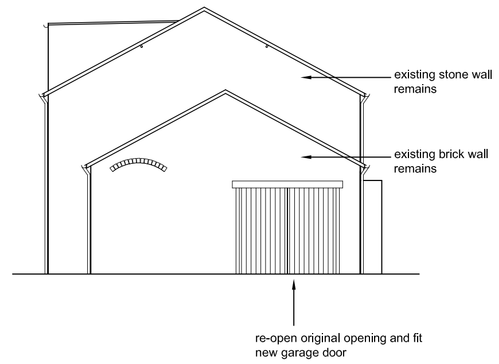

WEST ELEVATION

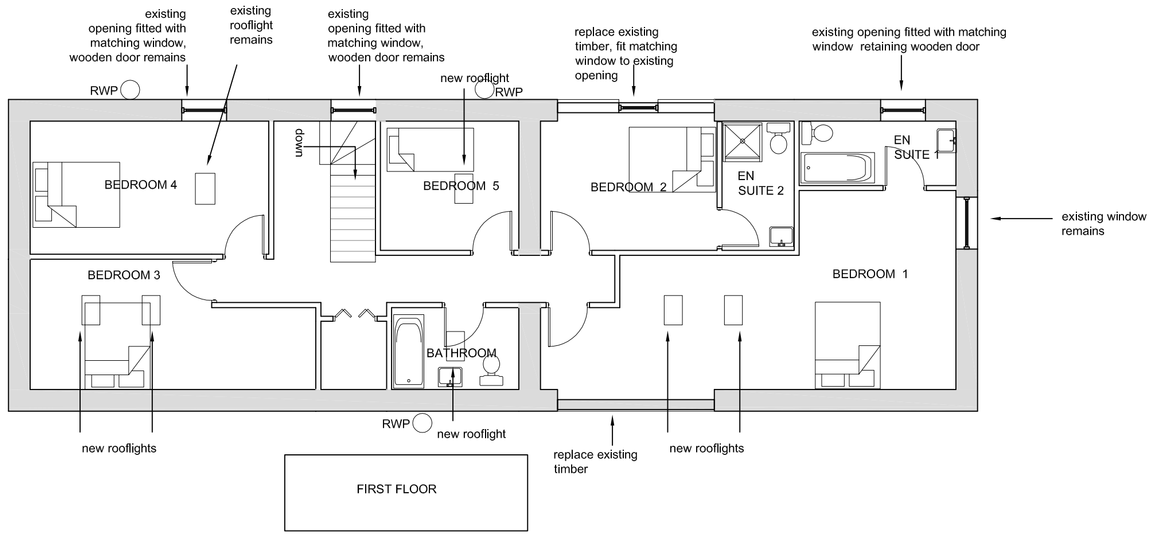

FIRST FLOOR

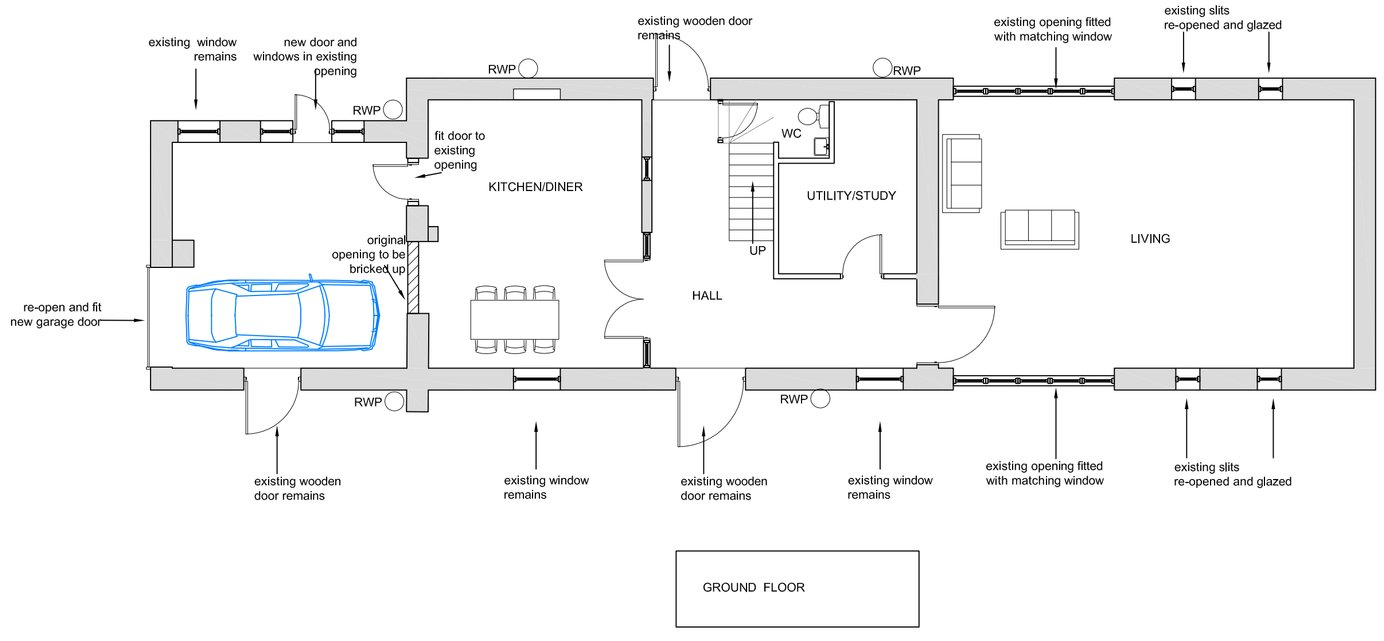

GROUND FLOOR

Rev			
	Feb 2013	Planning Issue	
	Date	Revision Note	By

Copyright: All rights reserved. This drawing must not be reproduced without permission.

This drawing must not be scaled

Dimensions are in millimetres unless otherwise specified.

All measurements to be checked on site before work commencing.

All materials to be agreed with Planning Authority prior to work commencing.

STRUTT & PARKER

BUILDING SURVEYING AND ARCHITECTURAL DEPARTMENT
37 Lower Bridge Street Chester CH1 1RS
t: +44 (0)1244 354888
f: +44 (0)1244 319690
e: chester@struttandparker.co.uk

job title:
Home Farm - Plas Power

client:

drawing title:
Proposed floor layouts & elevations - Stone Workshop

drawn by:	date:	scale @ A1:	scale @ A3:
mas	**Sept 2007**	**1:100**	

job number:	drawing number:	revision:
J002313	**08**	