
KEY

1. Existing main entrance
2. Existing safety manifestation
3. Existing night safe
4. Existing individual letters signage
5. Existing projecting sign
6. Existing ATM
7. Existing CCTV camera
8. Existing dark blue vinyl applied on glazing internally
9. Existing letter box
10. Existing old ATM to be replaced with new ATM (with white surround panel)
11. Existing back painted glass panel to be removed. Install new back painted glass panel to match retained one.
12. Install new opening times sign, "We care about" sign, FSA sign on tension wires within the branch
13. Existing blue surround to be removed. Install new white surround panel

STATUTORY STATUS	
LISTED	NO
CONSERVATION	YES

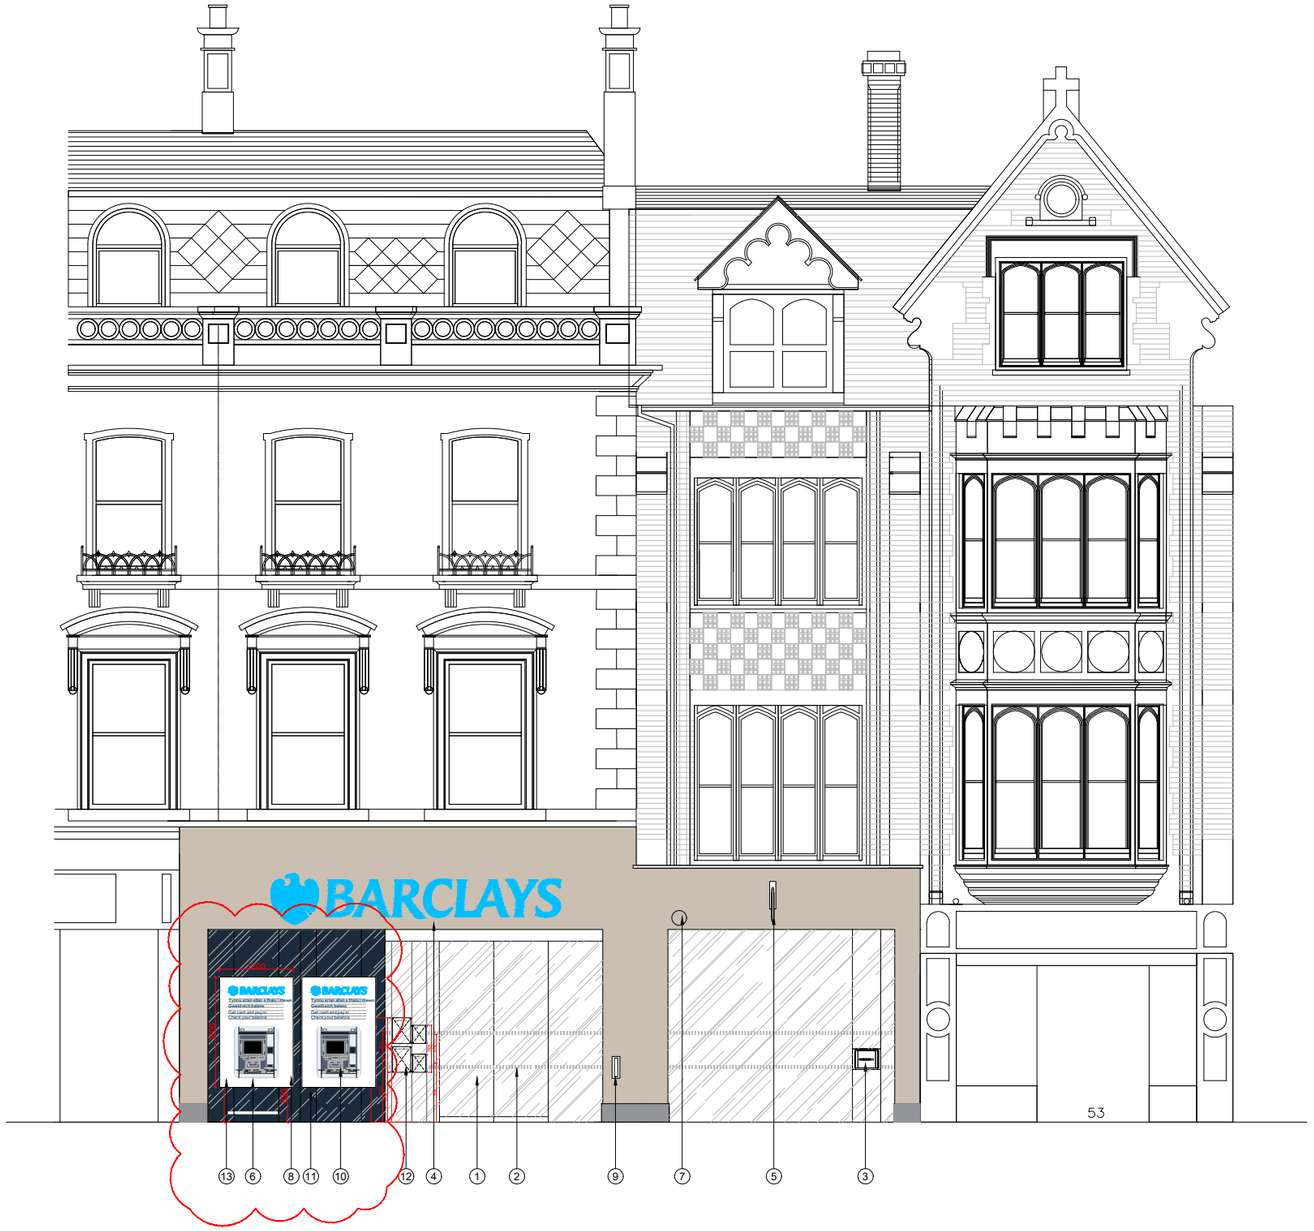

SCALE
0 1m 5m 10m

PLANNING

NOTE
This drawing has been prepared from historical information that cannot be guaranteed accurate.
Responsibility is not accepted for errors made by others in scaling from this drawing. All construction information should be taken from figured dimensions only. All dimensions should be checked on site prior to the manufacture of any components. No services should pass through or over the Boxes & Parcels room. No sprinklers to be located in the Comms Room

DATE :	REV	DRAWN	CHECKED	NOTES.
30/07/2025	B	CC	.	ATM surrounds updated
23/07/2025	A	CC	.	ATM surrounds updated

WILLMOTT DIXON
INTERIORS

Project
WREXHAM HOPE STREET
51/ 52 HOPE STREET
WREXHAM
LL11 1BE
PIM No.

BARCLAYS

Drawing Title
FRONT ELEVATION
AS PROPOSED
MINOR WORKS ONE OFF 2025

Branch Sort Code	Branch ID	Supplier Project No	
Scale 1:100@A3	Drawn CC	Checked –	Date 19/03/2025
Drg.No TBC_331			Revision B
Architectural Practice: WDI			