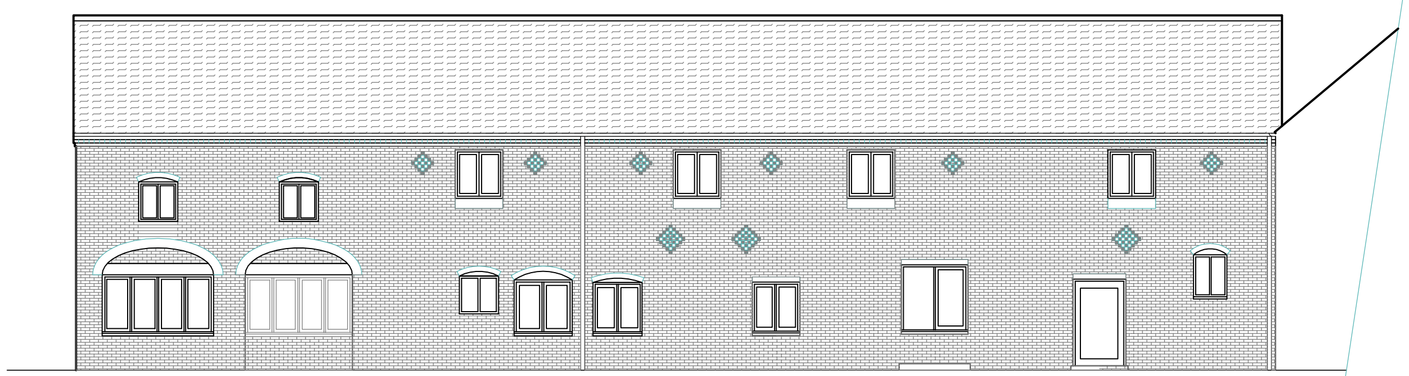

FRONT ELEVATION

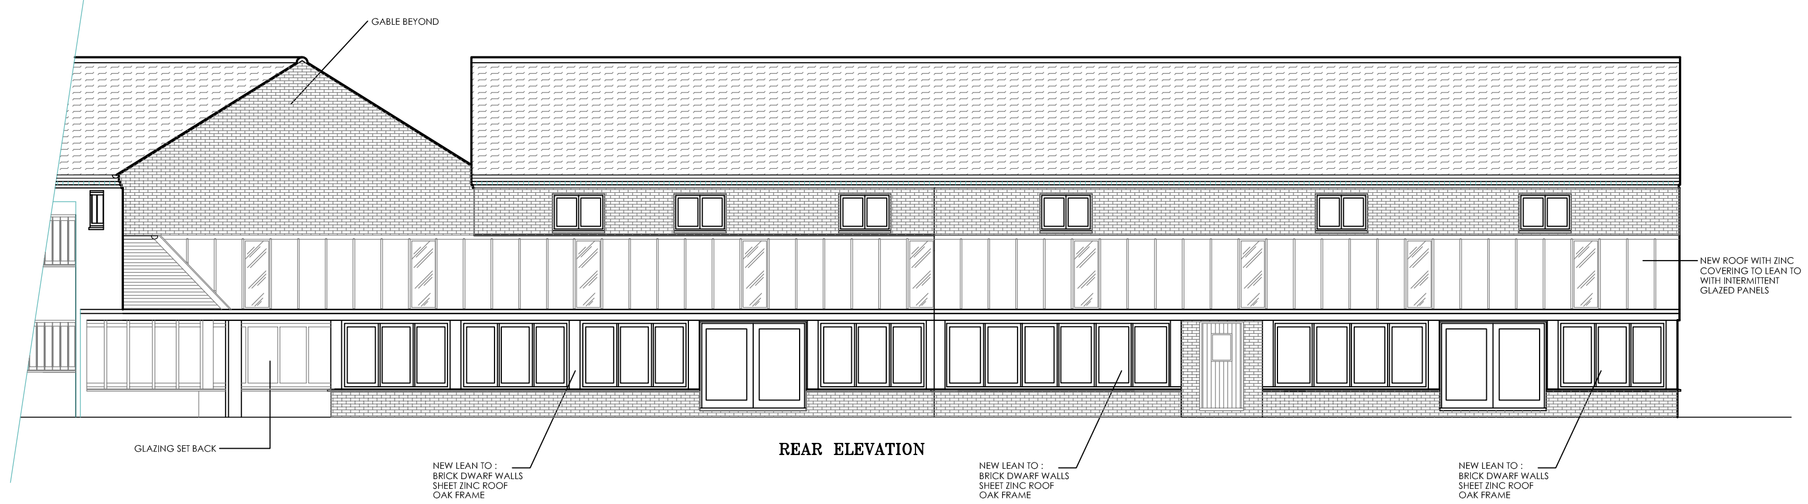

REAR ELEVATION

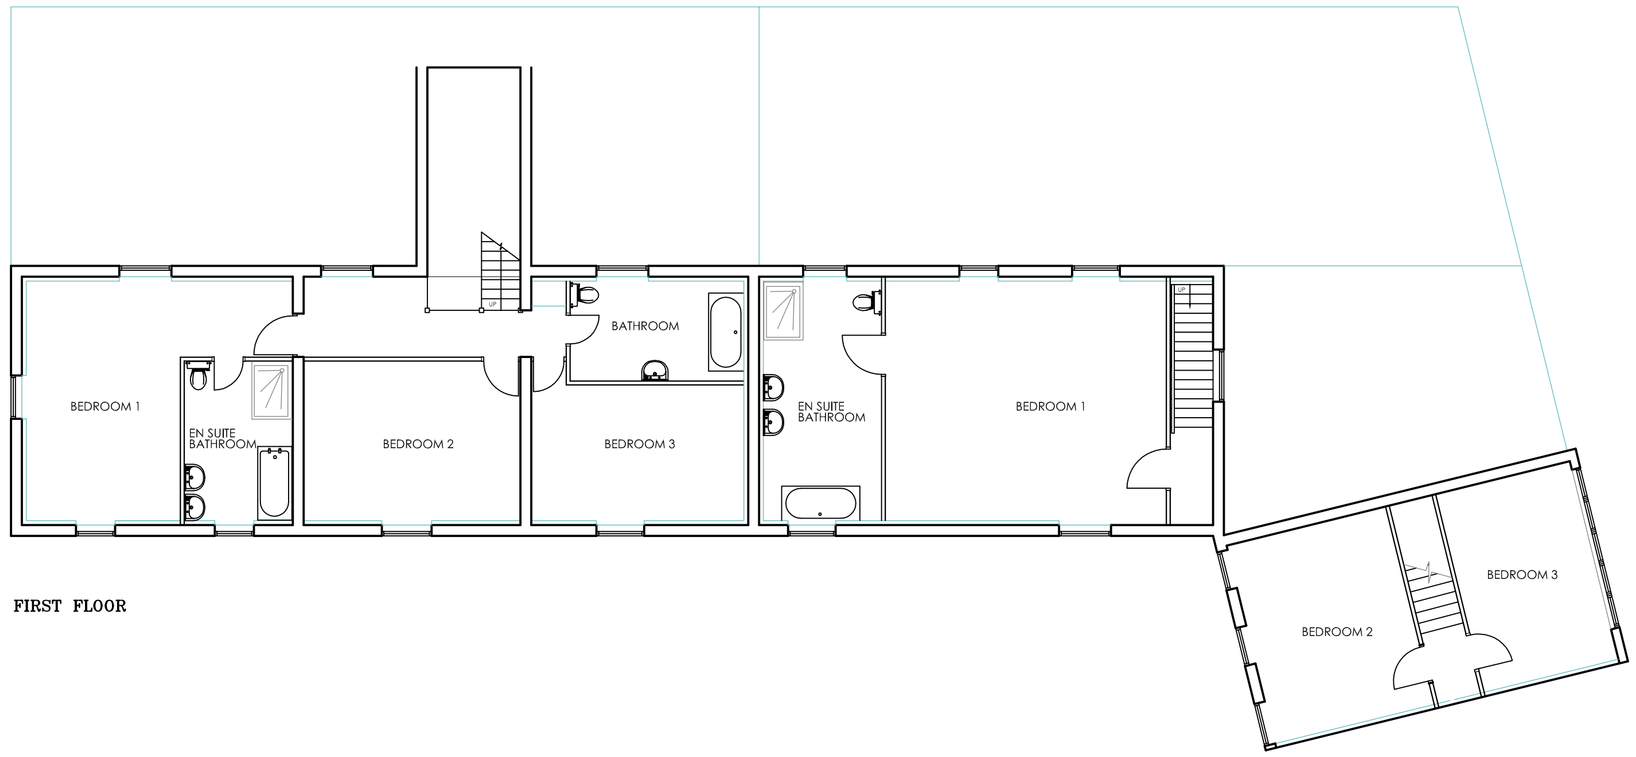

FIRST FLOOR

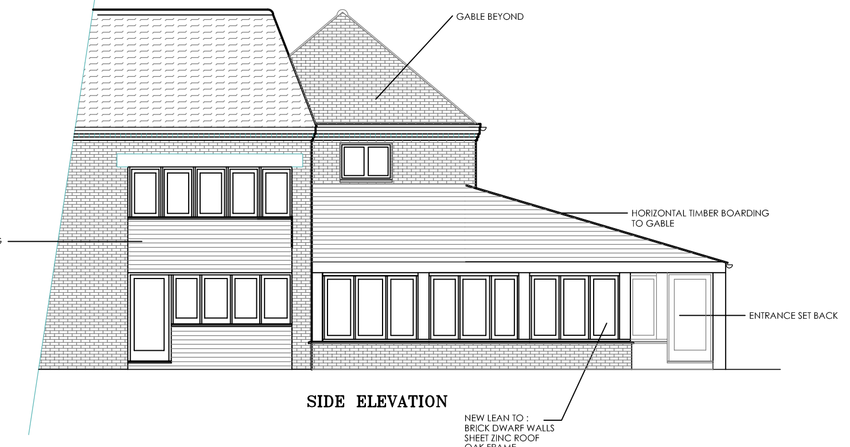

SIDE ELEVATION

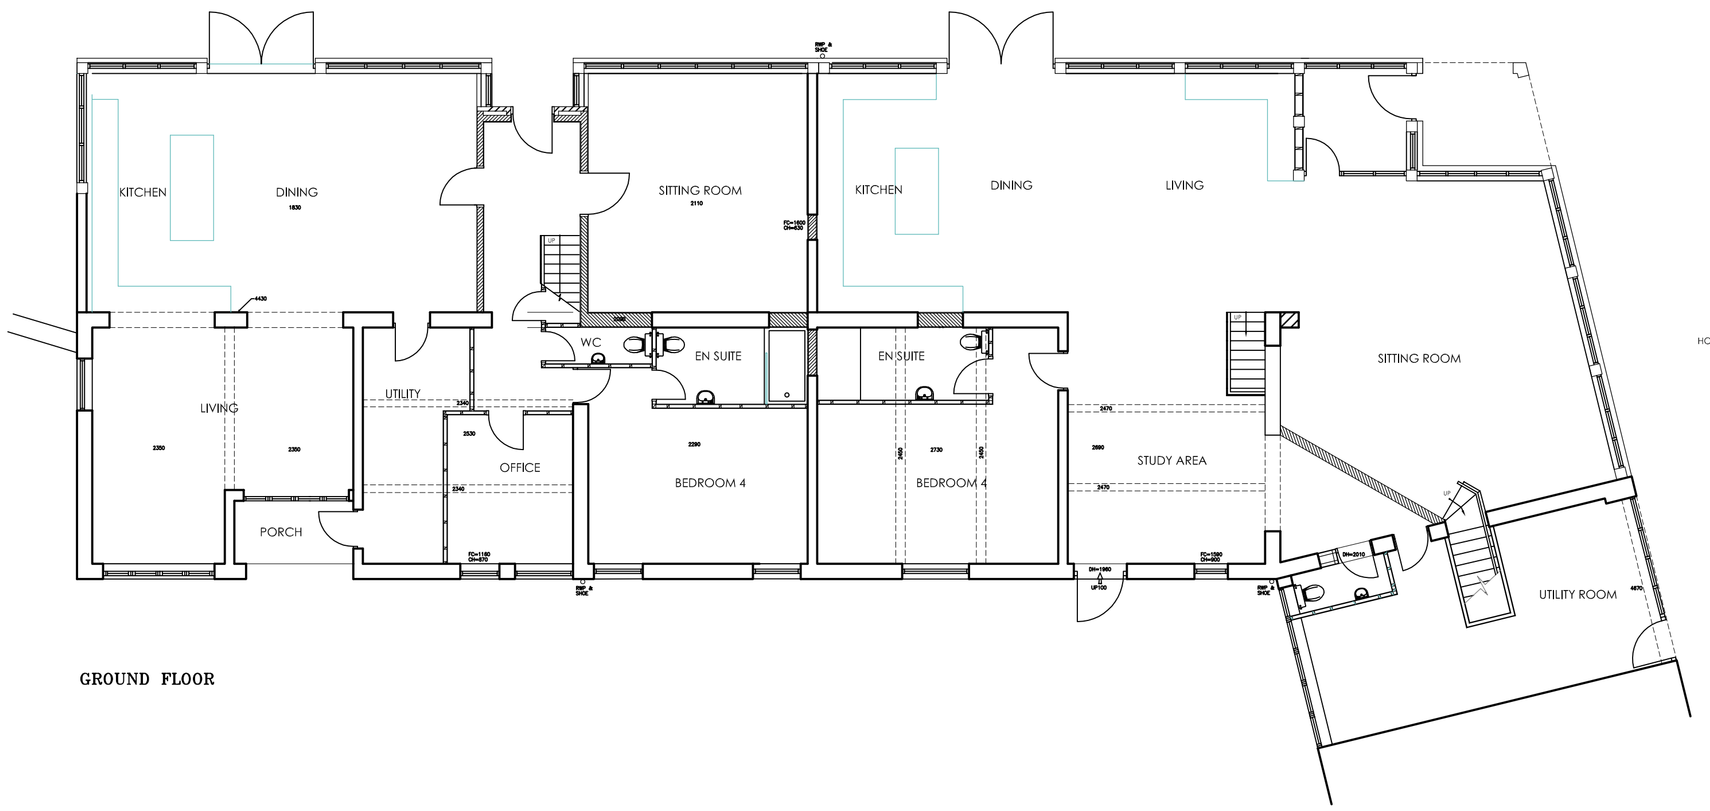

GROUND FLOOR

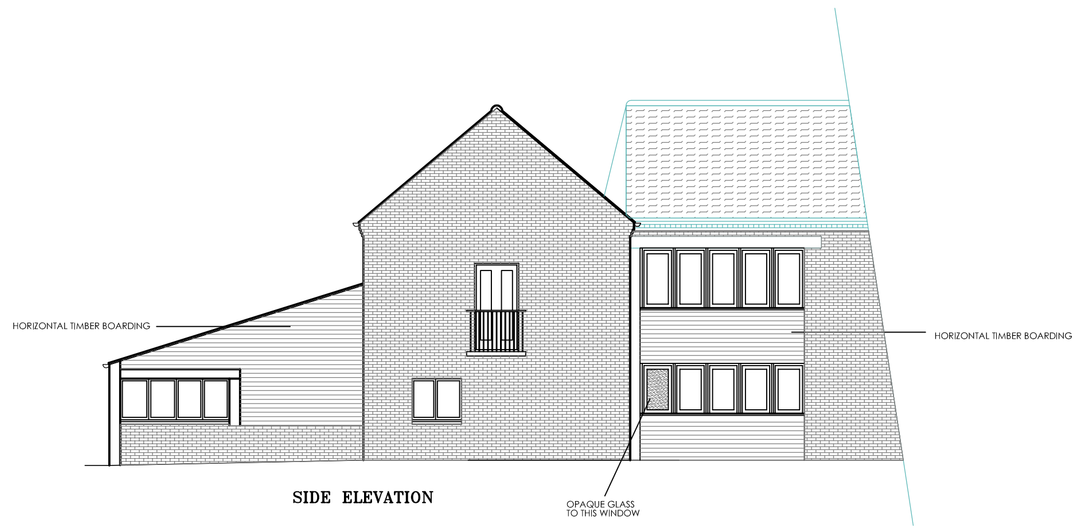

SIDE ELEVATION

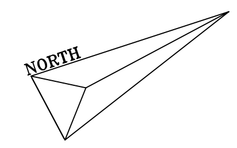

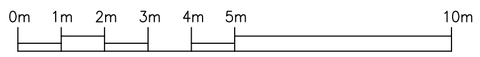

SCALE BAR

No.	Rev.	Initial.	Date.
C	Side and rear elevations revised	TAM	28.2.12
B	1st Floor extension omitted	TAM	2.11.11
A	Revisions to new extension	TAM	14.9.11

Project:

DARLAND FARM BARN
ROSSETT

Description:

PROPOSED FLOOR PLANS
AND ELEVATIONS

Drawing not to be scaled. Dimensions indicated must be checked on site before manufacture by contractor, any discrepancy should be reported immediately.

DRN. TMAD | DRG. No. 369/11/02

SCALE 1:100@A1&1:200@A3 | REV. A B

DATE MAY. 2011

THOMAS MOSS
Architectural Design & Surveying Services

Summit House, Horsecroft Road,
The Pinnacles, Harlow, Essex. CM19 5BN
Tel/Fax: 01279 436168.