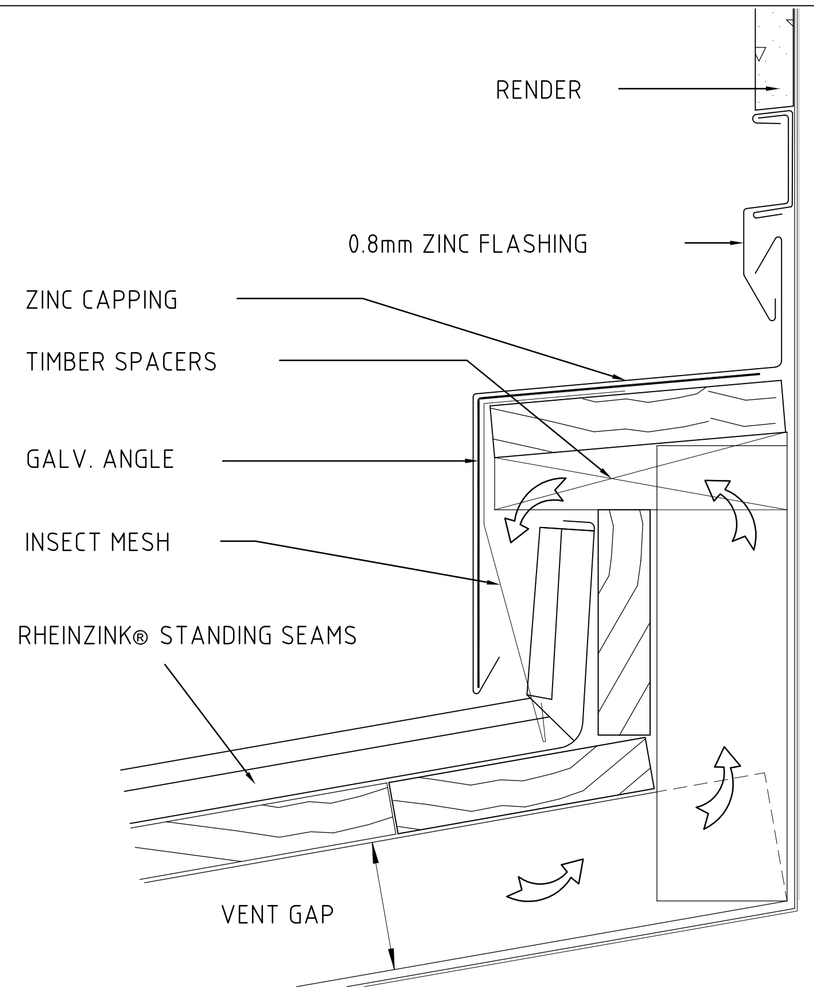
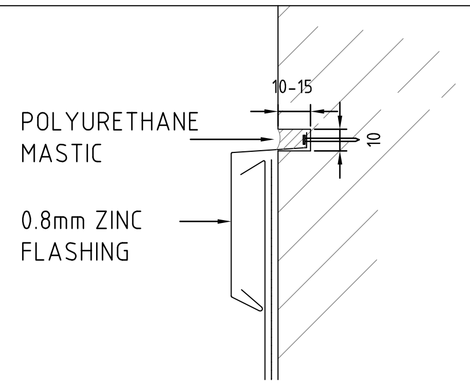
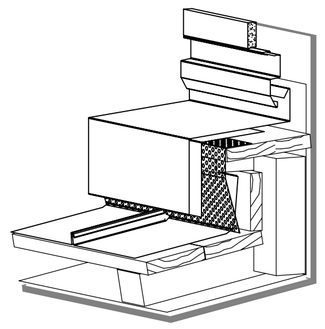
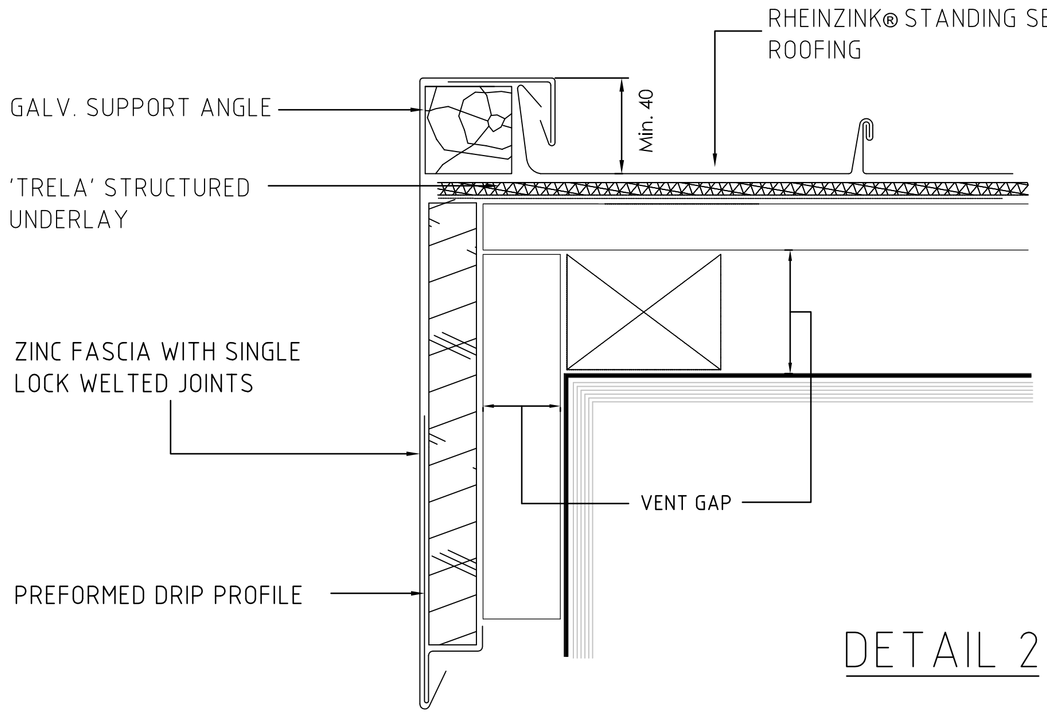


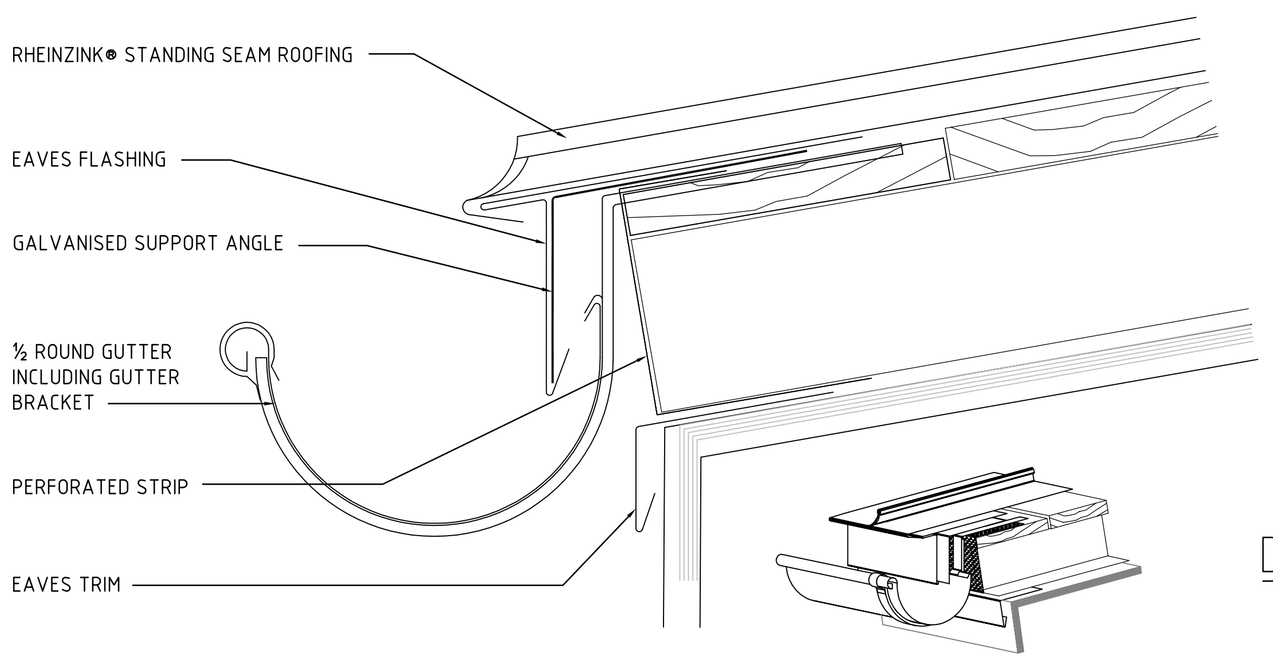

ALTERNATIVE



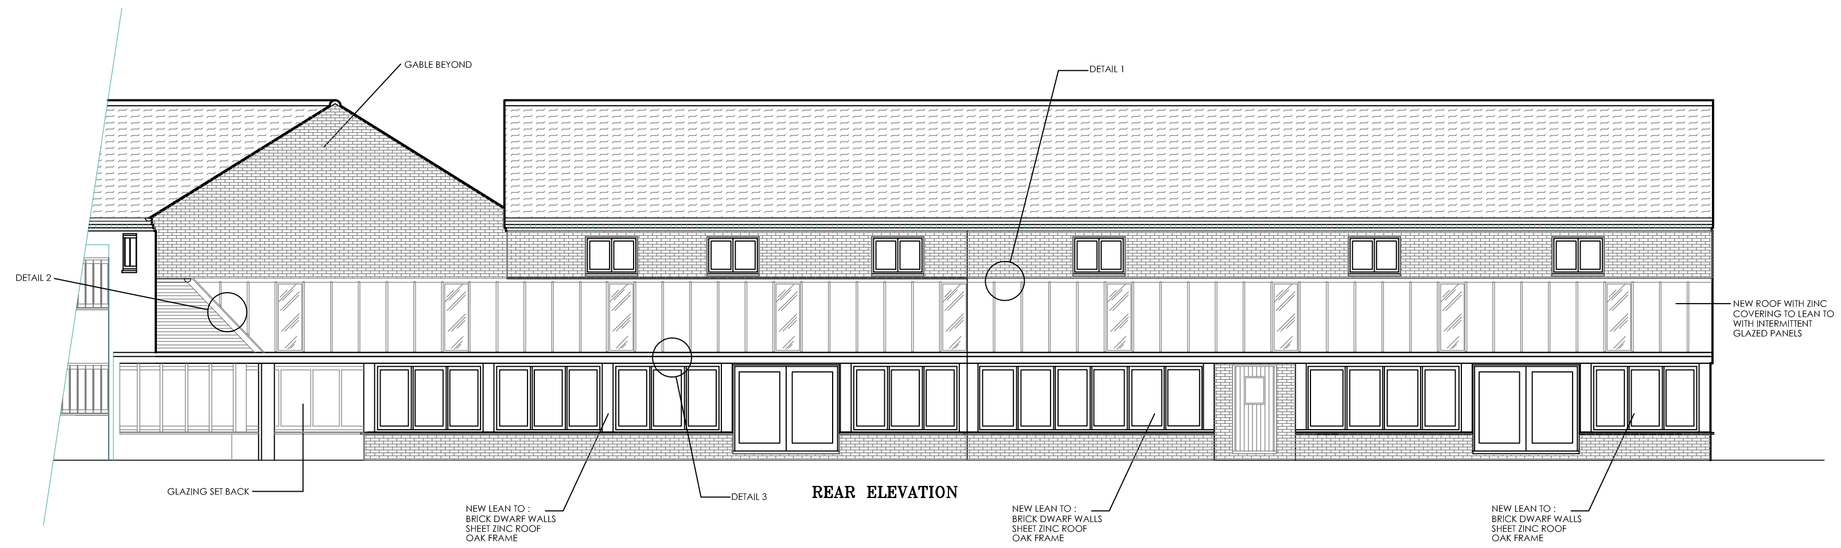
# DETAIL 1




# DETAIL 2



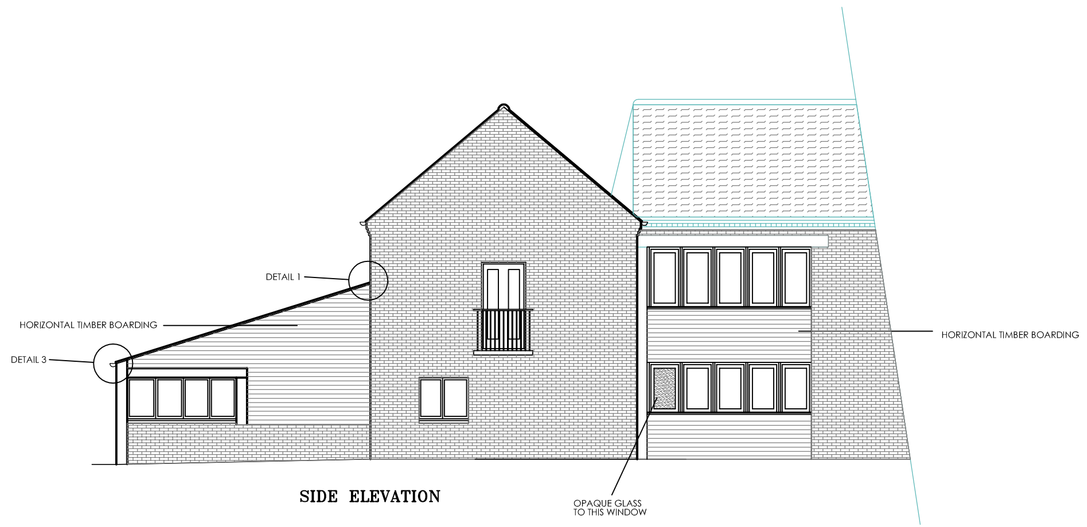

# DETAIL 3



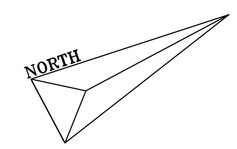

**REAR ELEVATION**

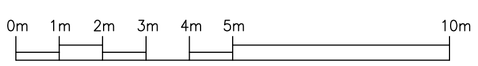



**SIDE ELEVATION**




**SIDE ELEVATION**




**SCALE BAR**

| No. | Rev. | Initial. | Date. |
|---|---|---|---|
| | | | |

Project:

DARLAND FARM BARN
ROSSETT

Description:

ZINC ROOF DETAILS
AND ELEVATIONS

Drawing not to be scaled. Dimensions indicated must be checked on site before manufacture by contractor, any discrepancy should be reported immediately.

| | |
|---|---|
| DRN. TMAD | DRG. No. 369/11/15 |
| SCALE 1:100 & 1:2@A1 1:200 & 1:4@A3 | REV. |
| DATE MAY. 2011 | |


THOMAS MOSS
Architectural Design & Surveying Services

Summit House, Horsecroft Road,
The Pinnacles, Harlow, Essex. CM19 5BN
Tel/Fax: 01279 436168.