

Scurr Architects
85 Southdown Road
Harpenden
Hertfordshire
AL5 1PR
T: 01582 763999
email: scurr@scurr.co.uk
www.scurr.co.uk
architects ⊞ designers ⊞ project managers


Notes:
All drawings to be read in conjunction with all other drawings as noted on issue sheet.

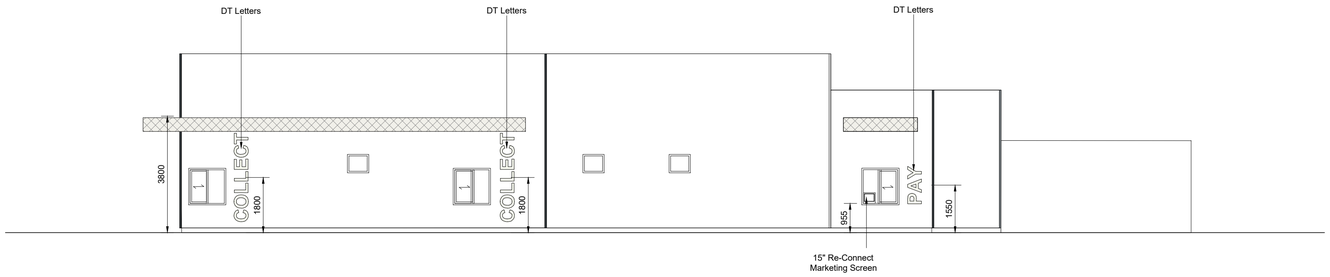


SOUTH EAST ELEVATION

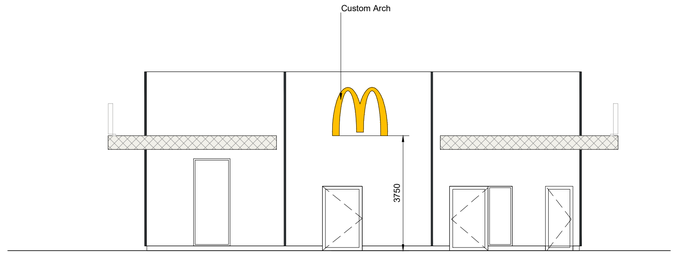

SOUTH WEST ELEVATION

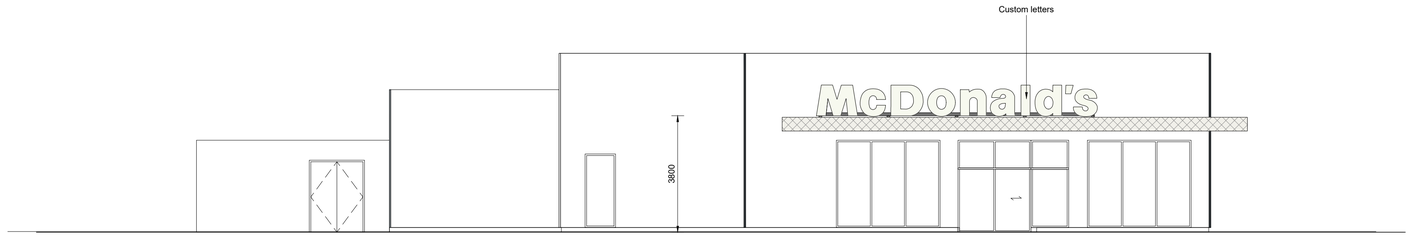


NORTH WEST ELEVATION

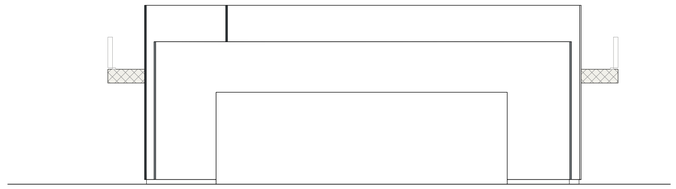

NORTH EAST ELEVATION

BUILDING SIGN SCHEDULE - ERDDS SIGNAGE (BUTTERFIELDS SIGNS)								
ADVERT REF	SIGN TYPE	QTY	SIZE (mm)	MATERIALS	HEIGHT (mm) ABOVE GROUND	EXTENT (mm) OF PROJECTION	HEIGHT (mm) OF TEXT	ILLUMINATION
CUSTOM LETTERS	-	1	9002W x 100D x 1000H	White acrylic "McDonald's" text.	Refer to Elevations	N/A	1000	STATIC - Max. 600cd/m²
GOLDEN ARCH	Custom Arch	1	1800W x 100D x 1575H	Yellow acrylic "Golden Arch" symbol.	Refer to Elevations	N/A	1575	STATIC - Max. 600cd/m²
DT LETTERS	-	2	2890W x 25D x 460H	White acrylic "COLLECT" text.	Refer to Elevations	N/A	460	STATIC - Max. 600cd/m²
DT LETTERS	-	1	1222W x 25D x 460H	White acrylic "PAY" text.	Refer to Elevations	N/A	460	STATIC - Max. 600cd/m²
SINGLE DIGITAL 'RE-CONNECT' SCREEN	N/A	1	350W x 30D x 255H	Single sided PPC aluminium housing panel with internally mounted digital media fixed to Cash Booth Window. Grey RAL 7022	Refer to Elevations	N/A	N/A	Max. 1600cd/m²

1 ARCH

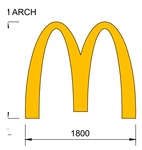

eep aluminium sign frame
ck trays and colour coated
urns) with 3m Yellow
rspex sign face. Internally
d via LEDs


1:50

CUSTOM LETTERS



100mm deep aluminium sign frame (back trays and returns colour coated white), with 3m Opal (050) Perspex sign face. Internally illuminated via LEDs

SCALE = 1:50

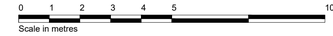

REV.	DATE.	DRAWING REVISIONS.	BY.	CHECKED

GENERAL NOTES:
All works are to be undertaken in accordance with the Building Regulations and the latest British Standards.
All proprietary materials and products are to be used strictly in accordance with the manufacturer's recommendations.
All dimensions to be checked on site prior to construction.
All risks assessed to comply with the designer's responsibility under the Construction (Design Management) Regulations 2015.

PROPOSED DEVELOPMENT AT :-
TESCO, Crescent Road
WREXHAM LL13 8HF

STORE No :-
ST 2543

ON BEHALF OF :-
McDonald's Restaurants Ltd

DRAWING TITLE :-
Signage Elevations

NG100

DRAWN BY	CHECKED BY	DRAWING No.
DM	-	7611-SA-2543-P1009
SCALE & SIZE	DATE	
1:100@A1	SEP 2024	

Scurr Architects
85 Southdown Road
Harpenden
Hertfordshire
AL5 1PR
T: 01582 763999
email: scurr@scurr.co.uk
www.scurr.co.uk
architects ⊞ designers ⊞ project managers

© Copyright McDonald's Restaurants & Scurr Architects