
DO NOT SCALE

10m 50m

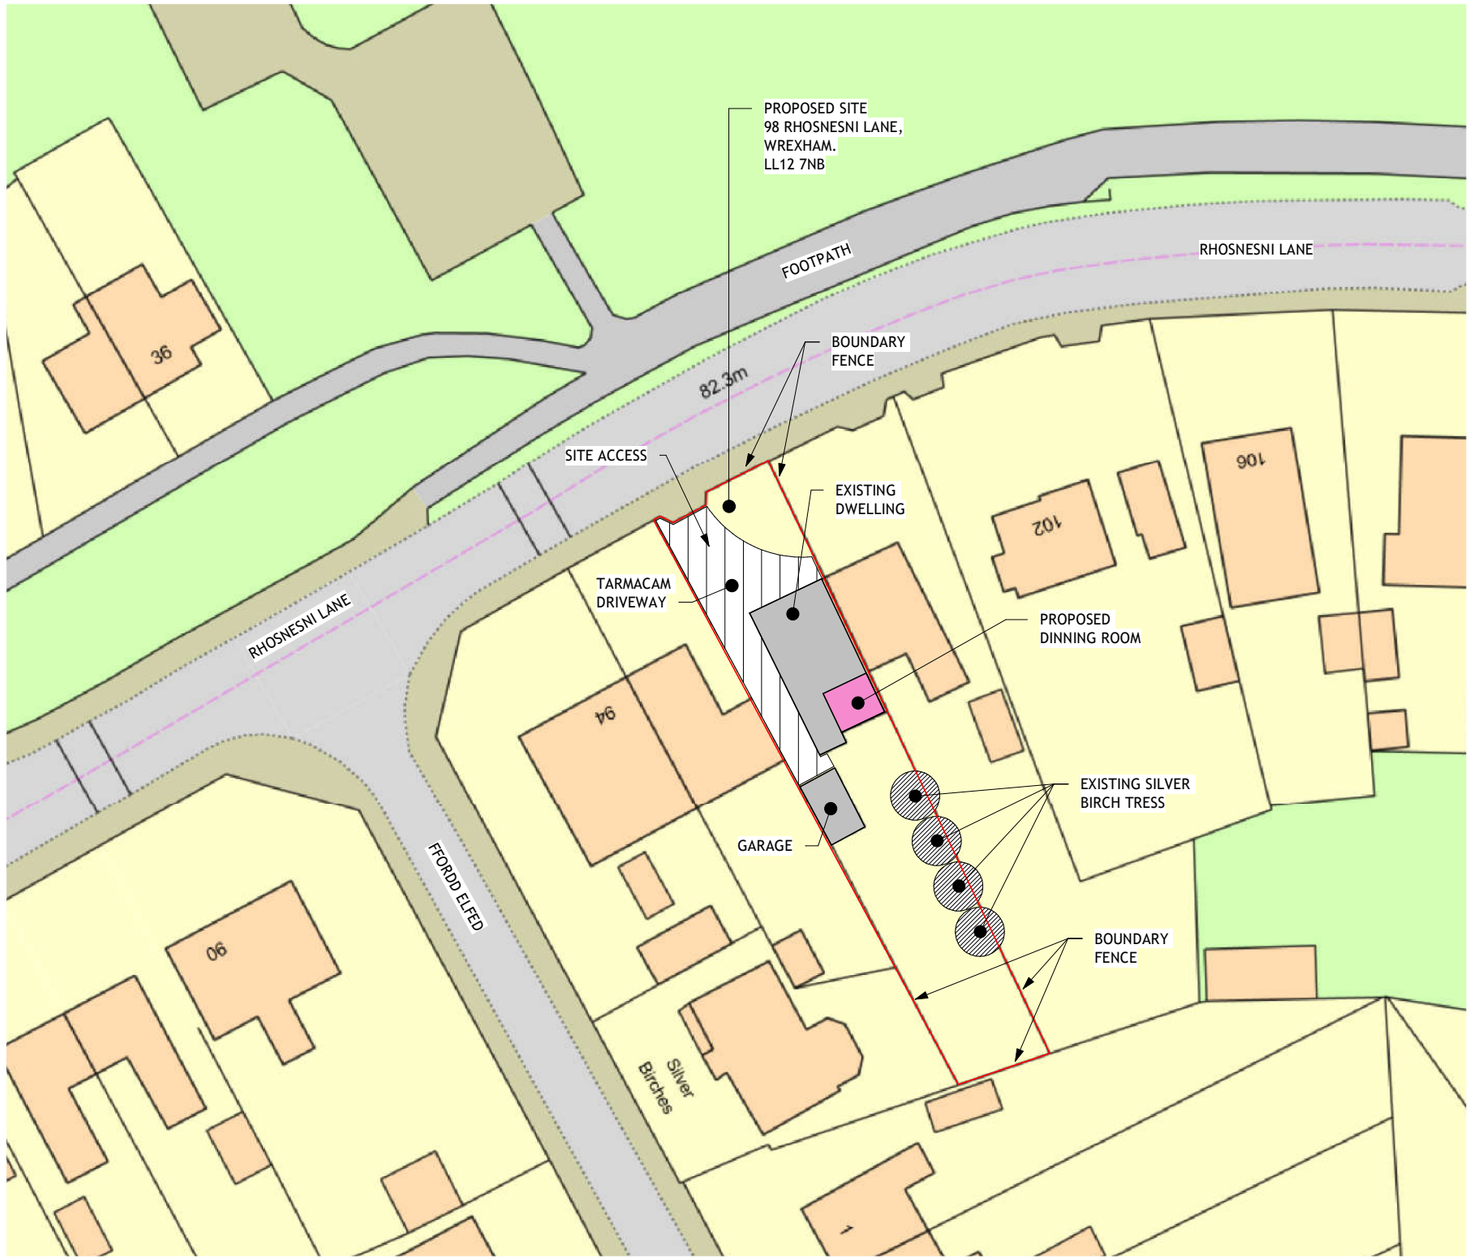

1 SITE PLAN AS PROPOSED

1 : 500

P1	ISSUED FOR PLANNING APPROVAL	31/07/24

DRAWING STATUS:
PLANNING APPROVAL

CLIENT:
Mr & MRS J. JONES

PROJECT:
PROPOSED REAR SINGLE STOREY EXTENSION, 98 RHOSNESNI LANE, WREXHAM. LL12 7NB

TITLE:
PROPOSED SITE LAYOUT

	DRAWN BY:	DATE:
	CAD	JUNE. '25

SCALE:	DRAWING No:	REV:
@A3 As indicated	05	P1