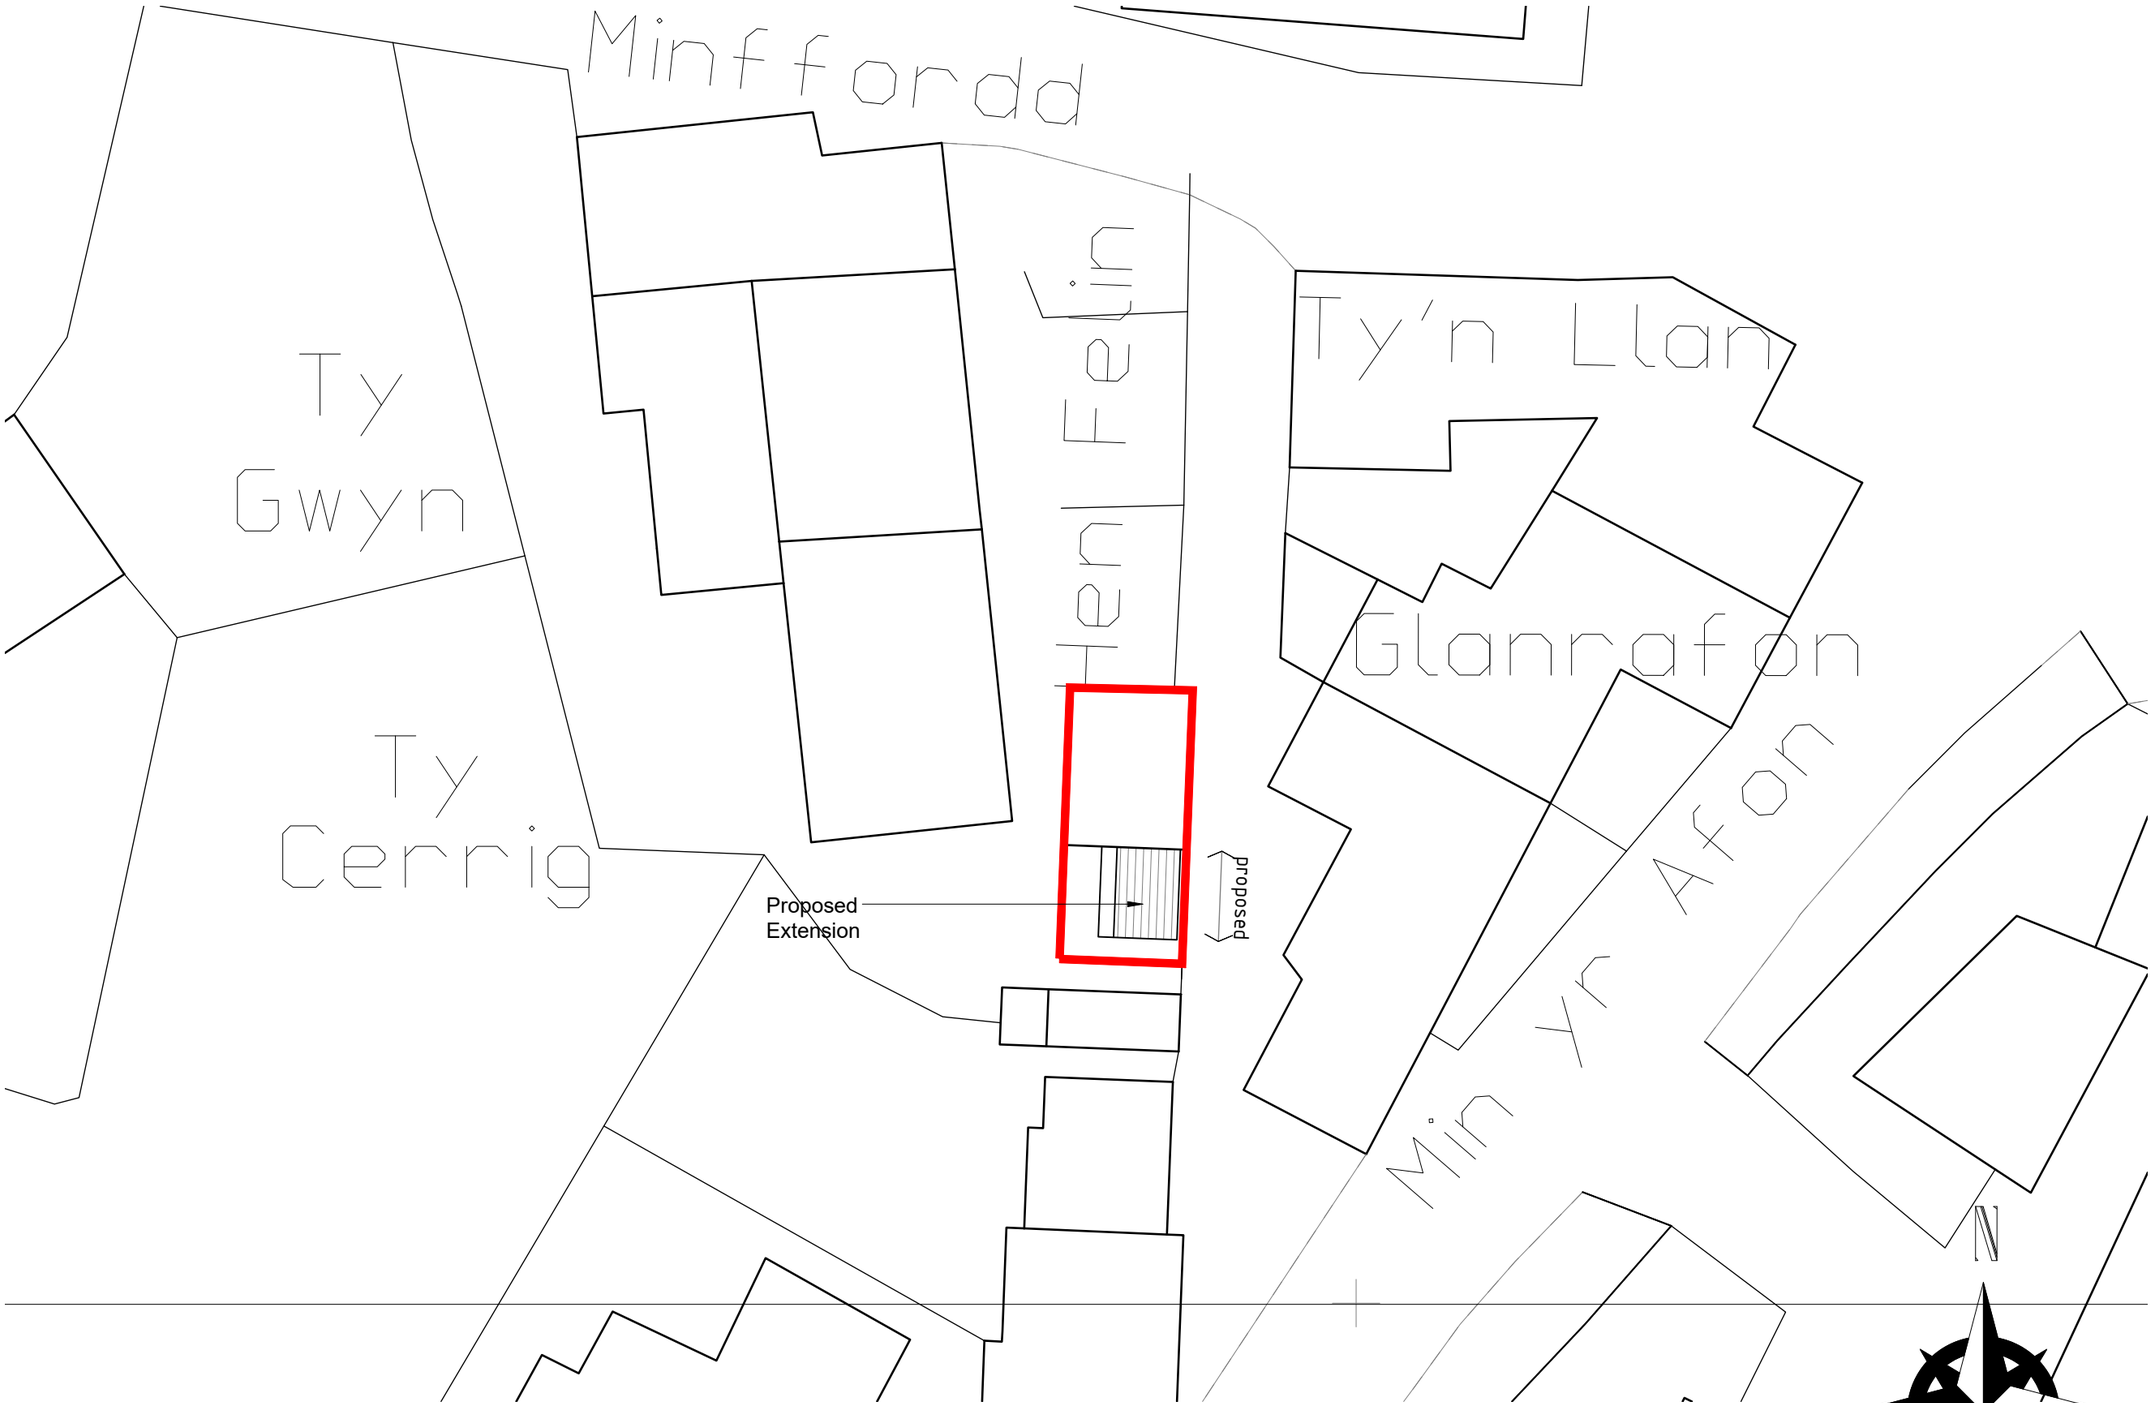


Proposed Site plan 1:200

©Crown Copyright and database rights 2023 OS 100047474

Existing

HDS ARCHITECTURAL SERVICES
HDS Architectural Services, The Foundry,
15 Yorke Street, Wrexham
LL13 8LW
Tel (01978) 345250
www.hdsarchitectural.co.uk

Project;
Hen Felin, Llanarmon Dyffryn Ceiriog, Llangollen, LL20 7LD

Title;	**Scale (A3);**
10-Site Plan as Proposed	1:200
Dwg No; HF/PD/10	**Date;** 01.08.25

Revision;