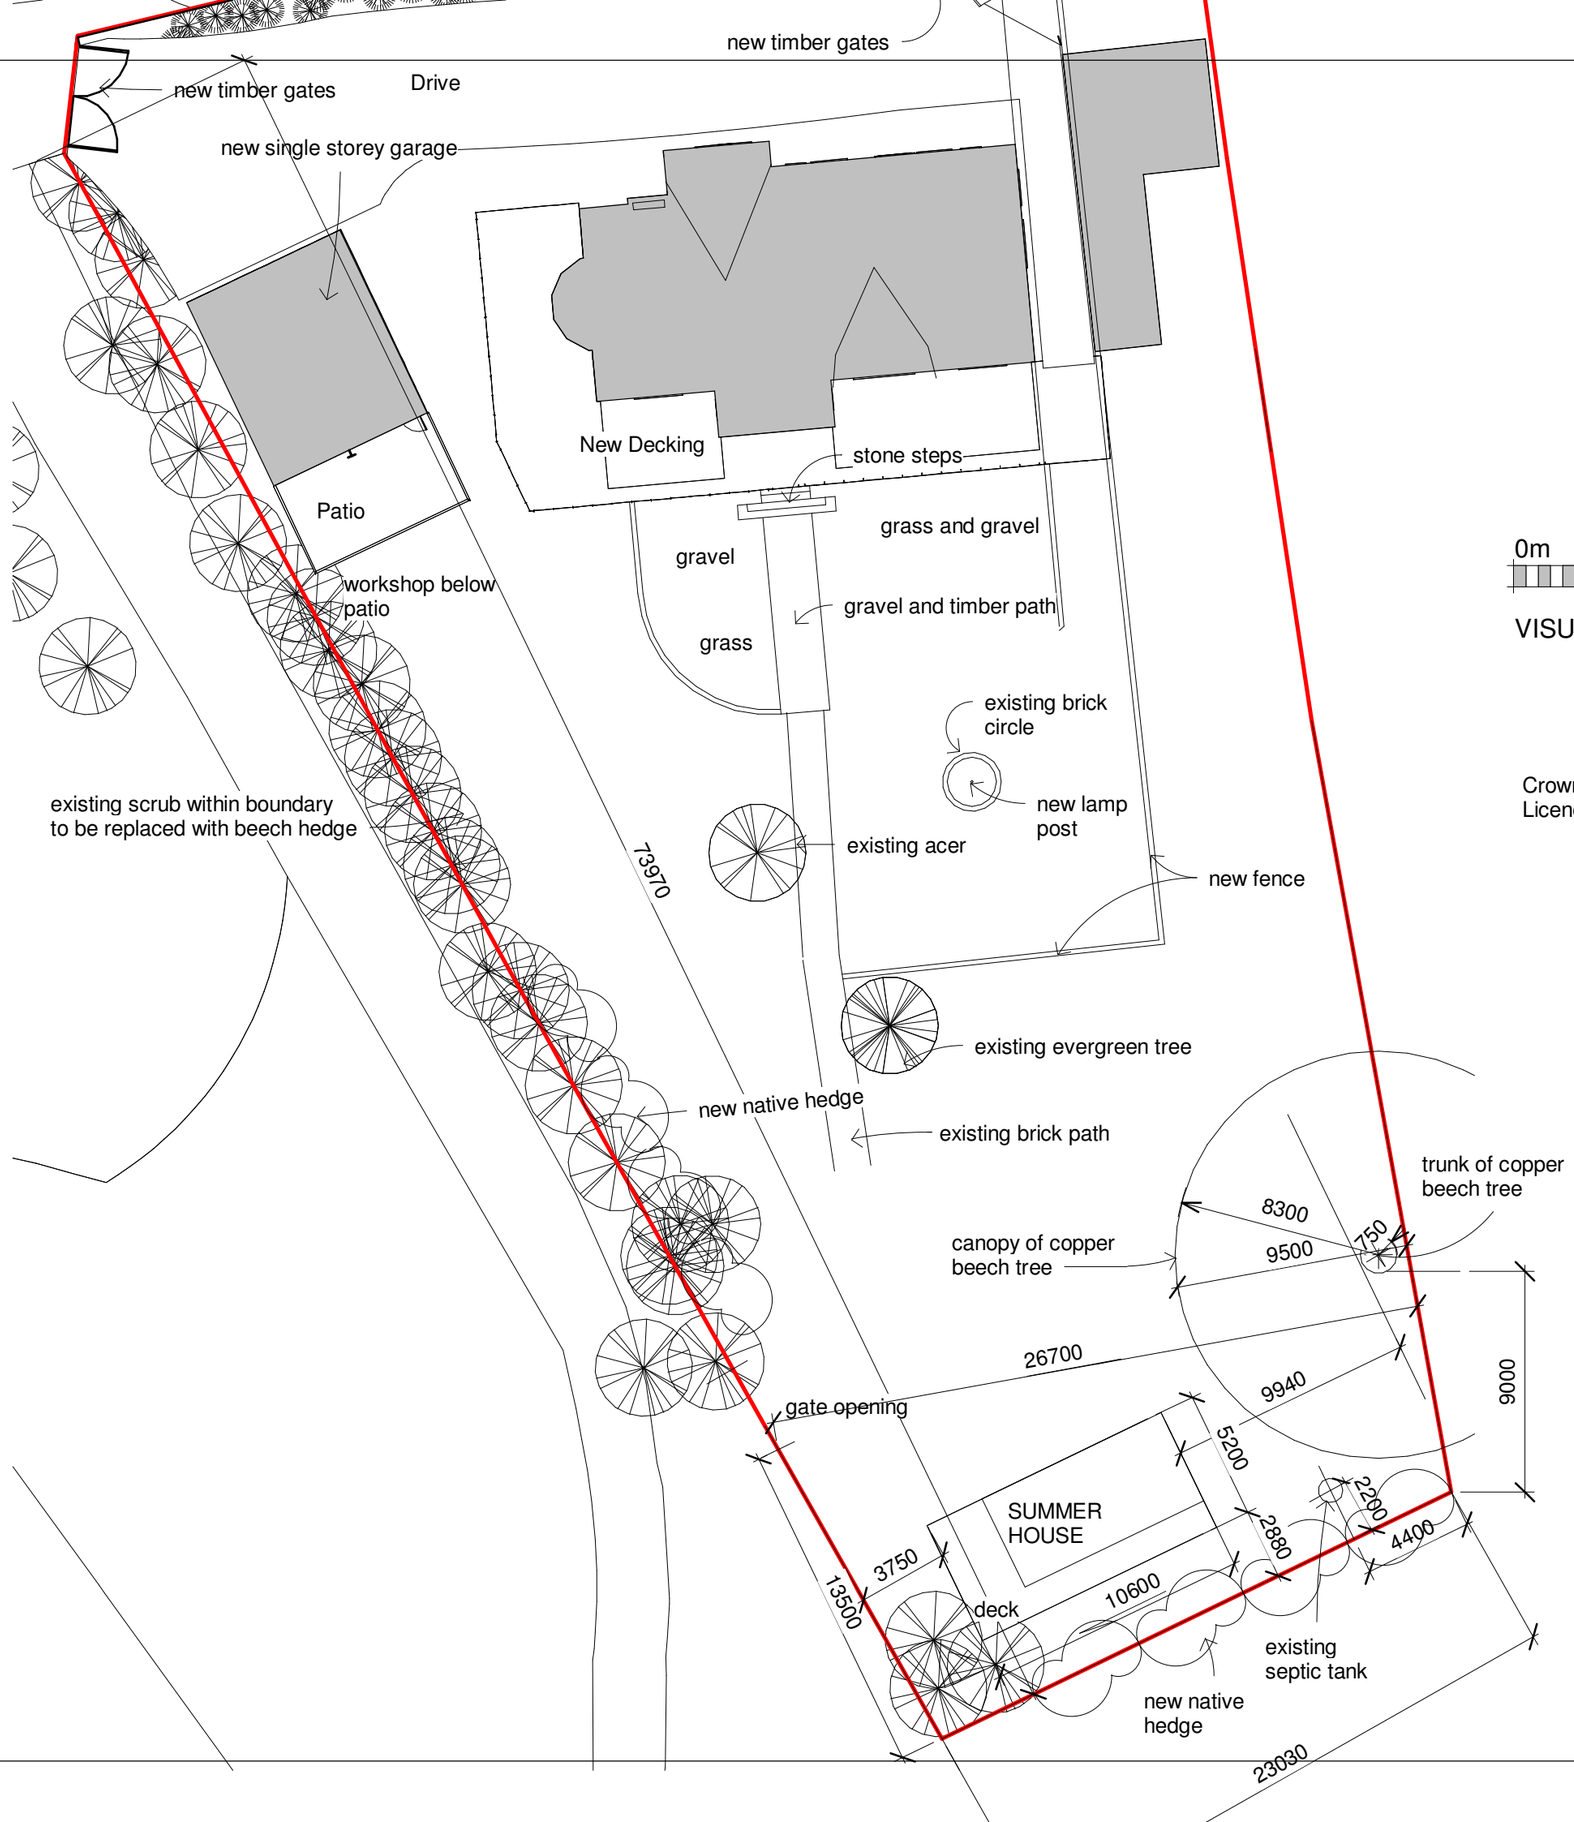


0m 5m 10m 15m 20m 25m

VISUAL SCALE 1:250 @ A3

Crown copyright and database rights for underlay, copied under OS Licence no. 100057991

Rev.	Revision Description	Drawn	Checked	Date
C	Position of summerhouse moved			24/07/25
B	Dimensions added			24/07/25
A	East gate moved and hedge added			7/2/22

Anne Netherwood Chartered Architect
St Martins Osewestry Shropshire SY11 3EJ
Tel 44(0)1691 778 495
44(0)7580 162 344

e-mail: anne@annenetherwood.co.uk
web: www.annenetherwood.co.uk

Project

Chain Bank Chirk Summer House

Title

Summerhouse Site Plan

Scale @ A3	Drawn By	Checked By	Date
1 : 250	AN	-	08/10/24

Drawing Number	Job No.	Sheet No.	Rev.
	24-03	109	C