



Halton

Black Park Methodist Church

Site Plan 1:500

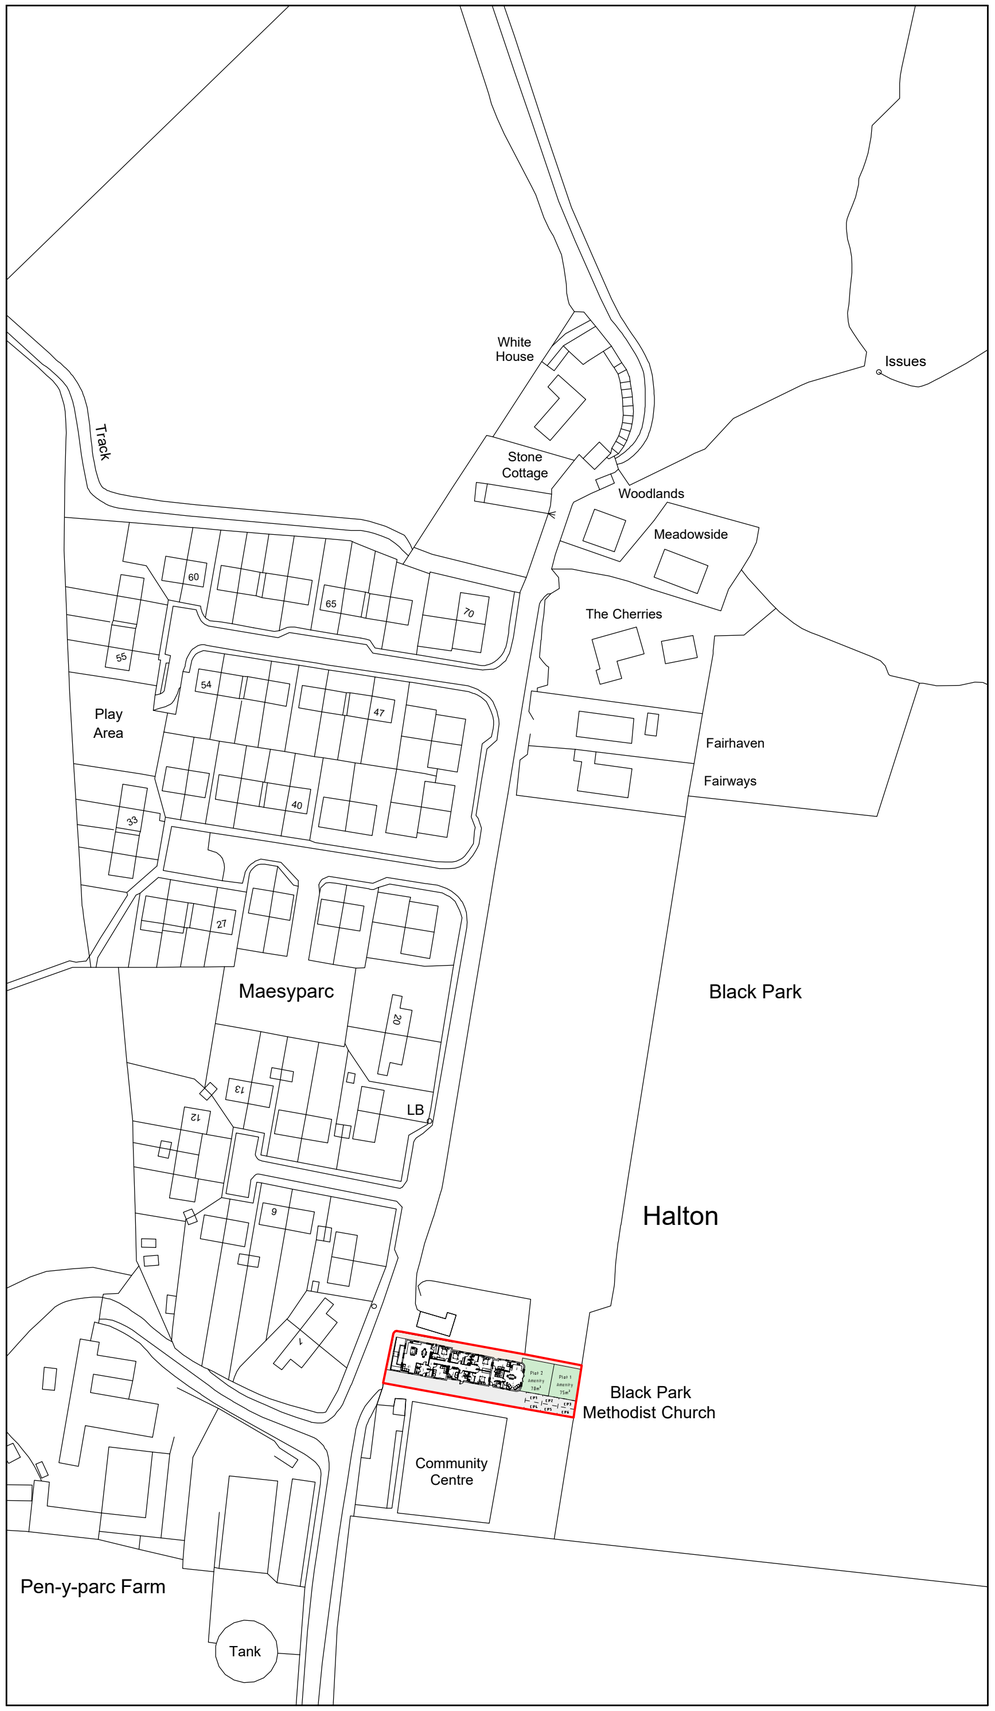

Location Plan 1:1250

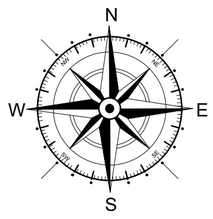

Key

Surrounding Buildings

Application Site

Rev	Date	Detail	Initial

Project:

Proposed Alterations to,
Black Park Chapel Trust,
Black Park, Halton,
Chirk, LL14 5BB

Title:	Scale: (A2)
Site & Location Plan	1:500 & 1:1250

Drawn By:	Date:
D.J.Edwards	July 2025
Drawing No:	**Sheet:**
W222/005	1 of 1

blueprint
architectural services

partner LABC

Office 3K4,
Redwither Business Tower,
Wrexham. LL13 9XT
Tel: 01978 356500
www.blueprintarchitectural.com

© copyright all rights reserved