



ELEVATION A (south west)

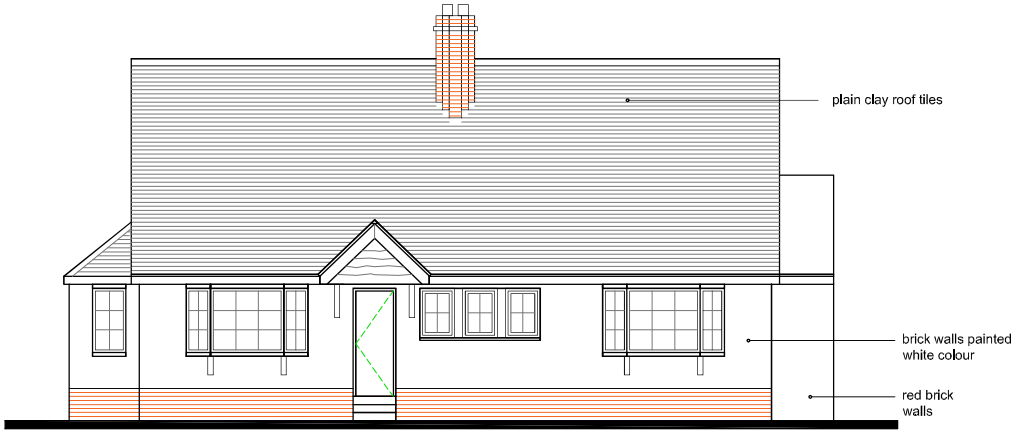

ELEVATION B (north east)

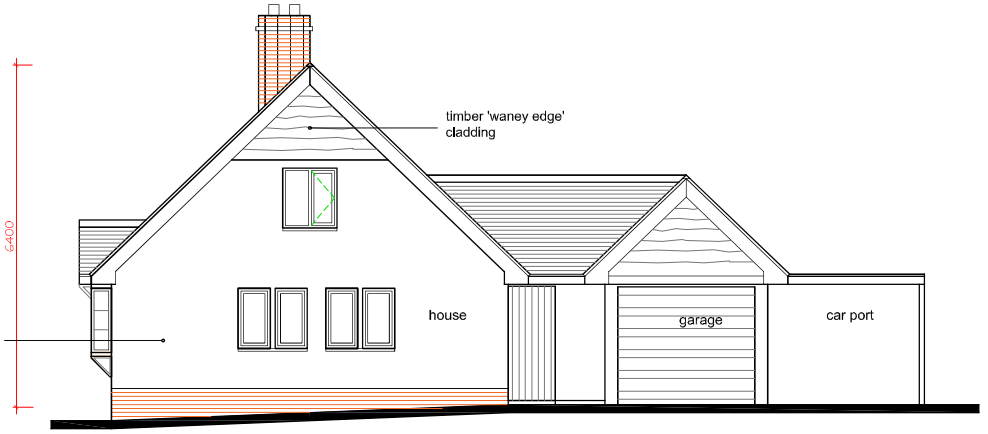

ELEVATION C (south west)

NOTE - THE NORTH WEST ELEVATION IS OMITTED AS IT IS TO REMAIN AS EXISTING I.E. UNALTERED.

go2plan
Planning & Design
Tel: 07957 634478 email: jon@go2plan.co.uk

EXISTING ELEVATIONS
GARTH STEWART
ERBISTOCK
WREXHAM
LL13 0DH

0 2m 4m 6m 8m

Scale bar in metres

Dwg No. GSE 003
Scale: 1: 100 @ A3
date: 18.12.24
drawn: jon evans