
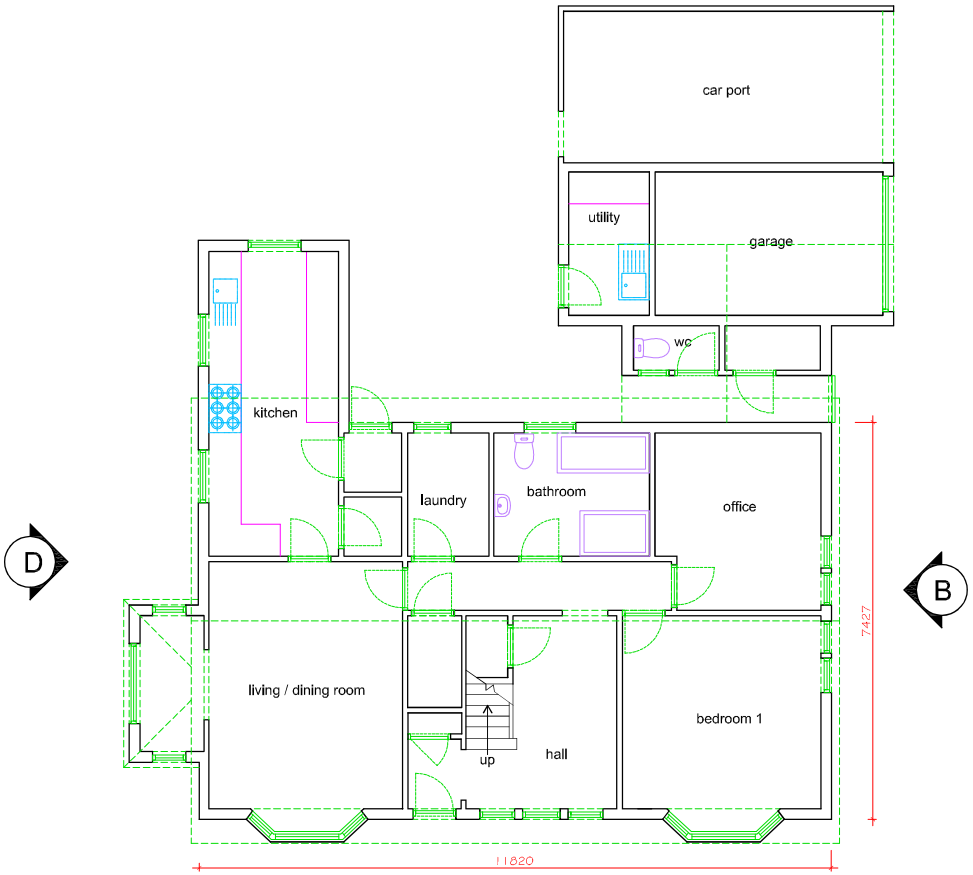


EXISTING GROUND FLOOR PLAN

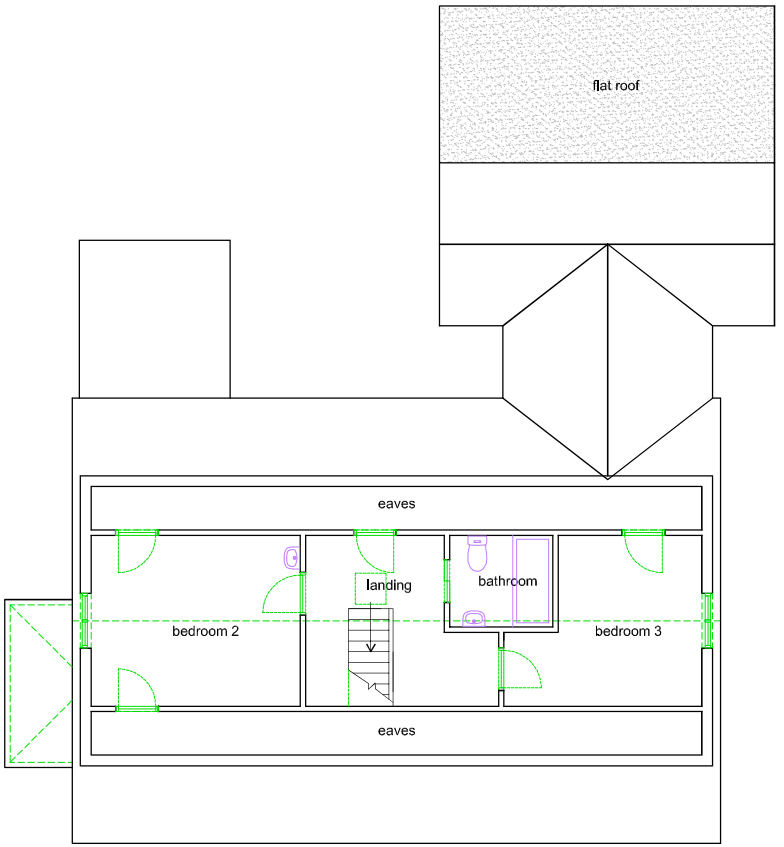

EXISTING FIRST FLOOR PLAN

NOTE - THE NORTH WEST ELEVATION IS OMITTED AS IT IS TO REMAIN AS EXISTING I.E. UNALTERED.

go2plan

Planning & Design

Tel: 07957 634478 email: jon@go2plan.co.uk

EXISTING FLOOR PLANS
GARTH STEWART
ERBISTOCK
WREXHAM
LL13 0DH



Scale bar in metres

Dwg No. GSE 002
Scale: 1: 100 @ A3
date: 18.12.24
drawn: jon evans