


0m 2m 4m 6m 8m
Drawing Scale 1:100 @ A1
This drawing is subject to copyright and is not to be reproduced in part or whole without approval. Do not scale this drawing - check all dimensions on site.

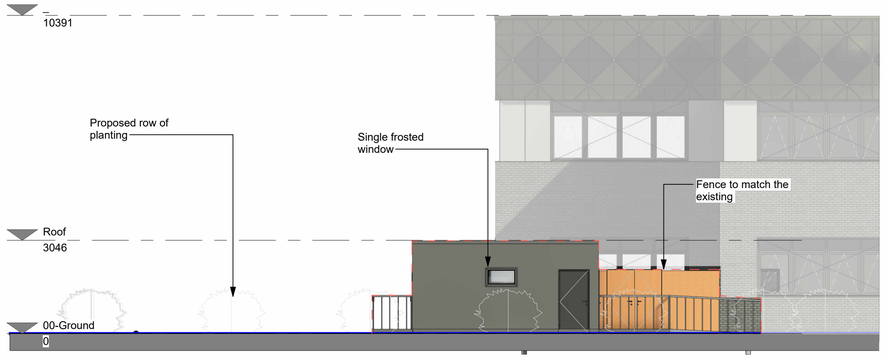

1 | 210_ZZ-SOUTH ELEVATION
1 : 100

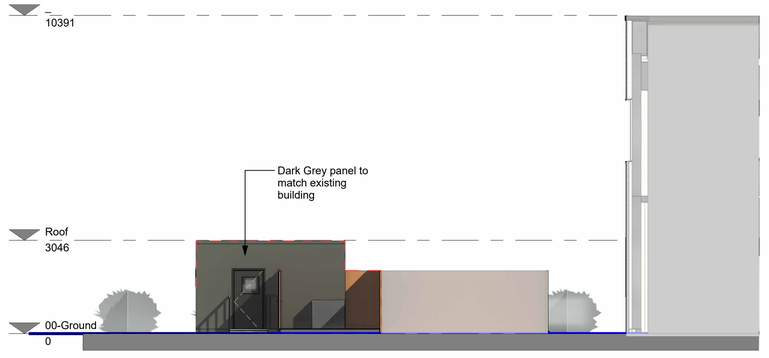

2 | 210_ZZ-EAST ELEVATION
1 : 100

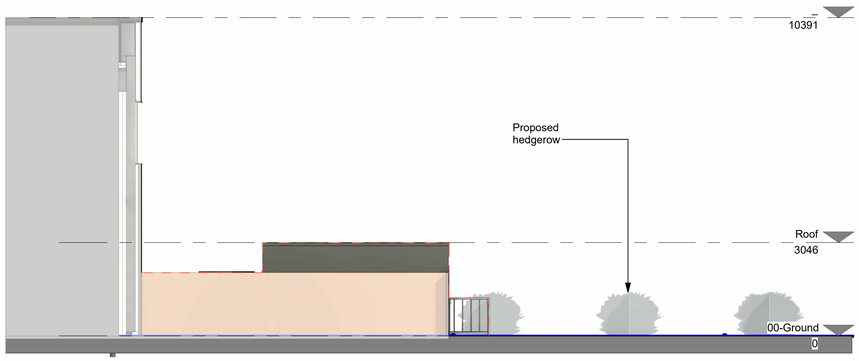

3 | 210_ZZ-NORTH ELEVATION
1 : 100



4 | 210_ZZ-WEST ELEVATION
1 : 100

MATERIAL PALETTE



Dark Grey Cladding panel to match existing materials used on the engineering building




Fencing to match existing used on the site compound fencing



Adjacent Engineering Building

CONTEXT PLAN

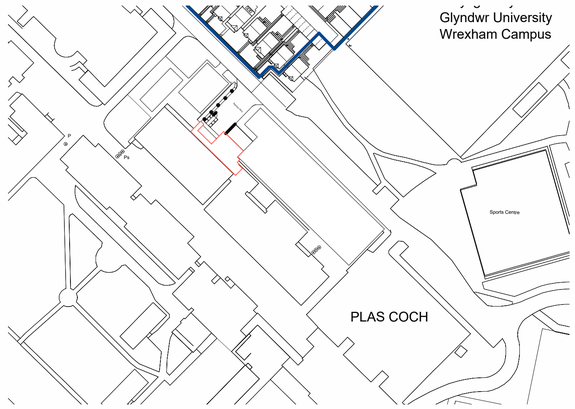

Rev	Description	By	Date
P1	Planning Issue	CAA	18/07/2025

Cassidy+Ashton
www.cassidyashton.co.uk
Architecture + Building Surveying + Town Planning
7 East Cliff, Preston, Lancashire, PR1 3JE T: 01772 258 356
10 Hunters Walk, Canal Street, Chester, CH1 4EB T: **01244 402 900**
St Andrews Business Centre, Mold, Flintshire, CH7 1XB T: 01352 706 246

Client
CASSIDY + ASHTON GROUP LTD.

Project
Wrexham University Hydrogen Lab

Drawing Title
STAGE 3 ELEVATIONS

Drawn by	SO	Checked by	DT	Date	09/07/2025
Suitability			S4	Scale @ A1	As indicated

13282	WHL-CAA-ZZ-ZZ-D-A-210	P1
C+A JOB NO.	PROJECT - ORIGINATOR - VOL. - LEVEL - TYPE - ROLE - NUMBER	REV.