
0m 10m 20m 30m 40m

Drawing Scale 1:500 @ A1


This drawing is subject to copyright and is not to be reproduced in part or whole without approval. Do not scale this drawing - check all dimensions on site.

Proposed Site Boundary

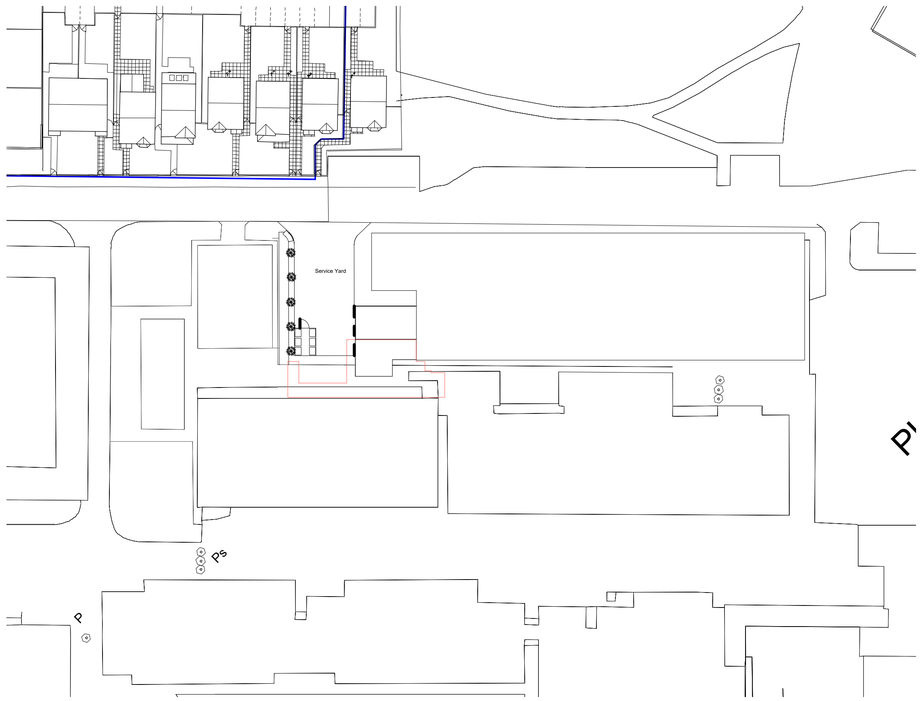

1 | 1001_S1-EXISTING-SITE-PLAN

1 : 500

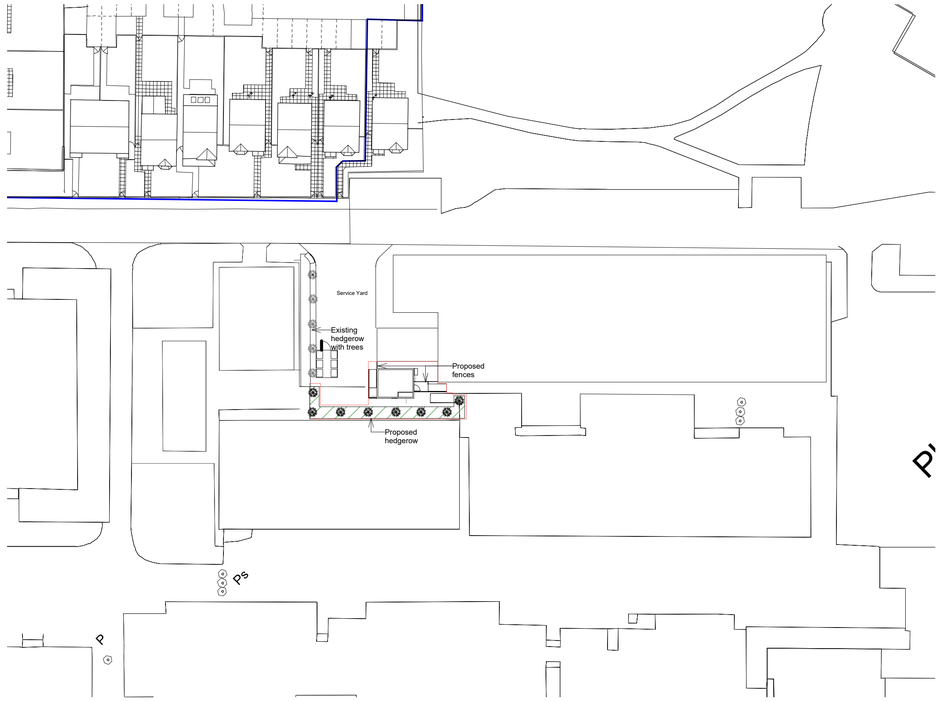

2 | 1001_S1-PROPOSED-SITE-PLAN

1 : 500

Rev	Description	By	Date
P1	Planning Issue	CAA	18/07/2025

Cassidy+Ashton C+A
www.cassidyashton.co.uk
Architecture + Building Surveying + Town Planning
7 East Cliff, Preston, Lancashire, PR1 3JE T: 01772 258 356
10 Hunters Walk, Canal Street, Chester, CH1 4EB T: 01244 402 900
St Andrews Business Centre, Mold, Flintshire, CH7 1XB T: 01352 706 246

Client

CASSIDY + ASHTON GROUP LTD.

Project

Wrexham University
Hydrogen Lab

Drawing Title

EXISTING AND PROPOSED SITE PLAN

Drawn by	SO	Checked by	DT	Date	09/07/25
Suitability			S4	Scale @ A1	As indicated

C+A JOB NO.	PROJECT - ORIGINATOR - VOL. - LEVEL - TYPE - ROLE - NUMBER	REV.
13282	WHL-CAA-ZZ-ZZ-D-A-101	P1