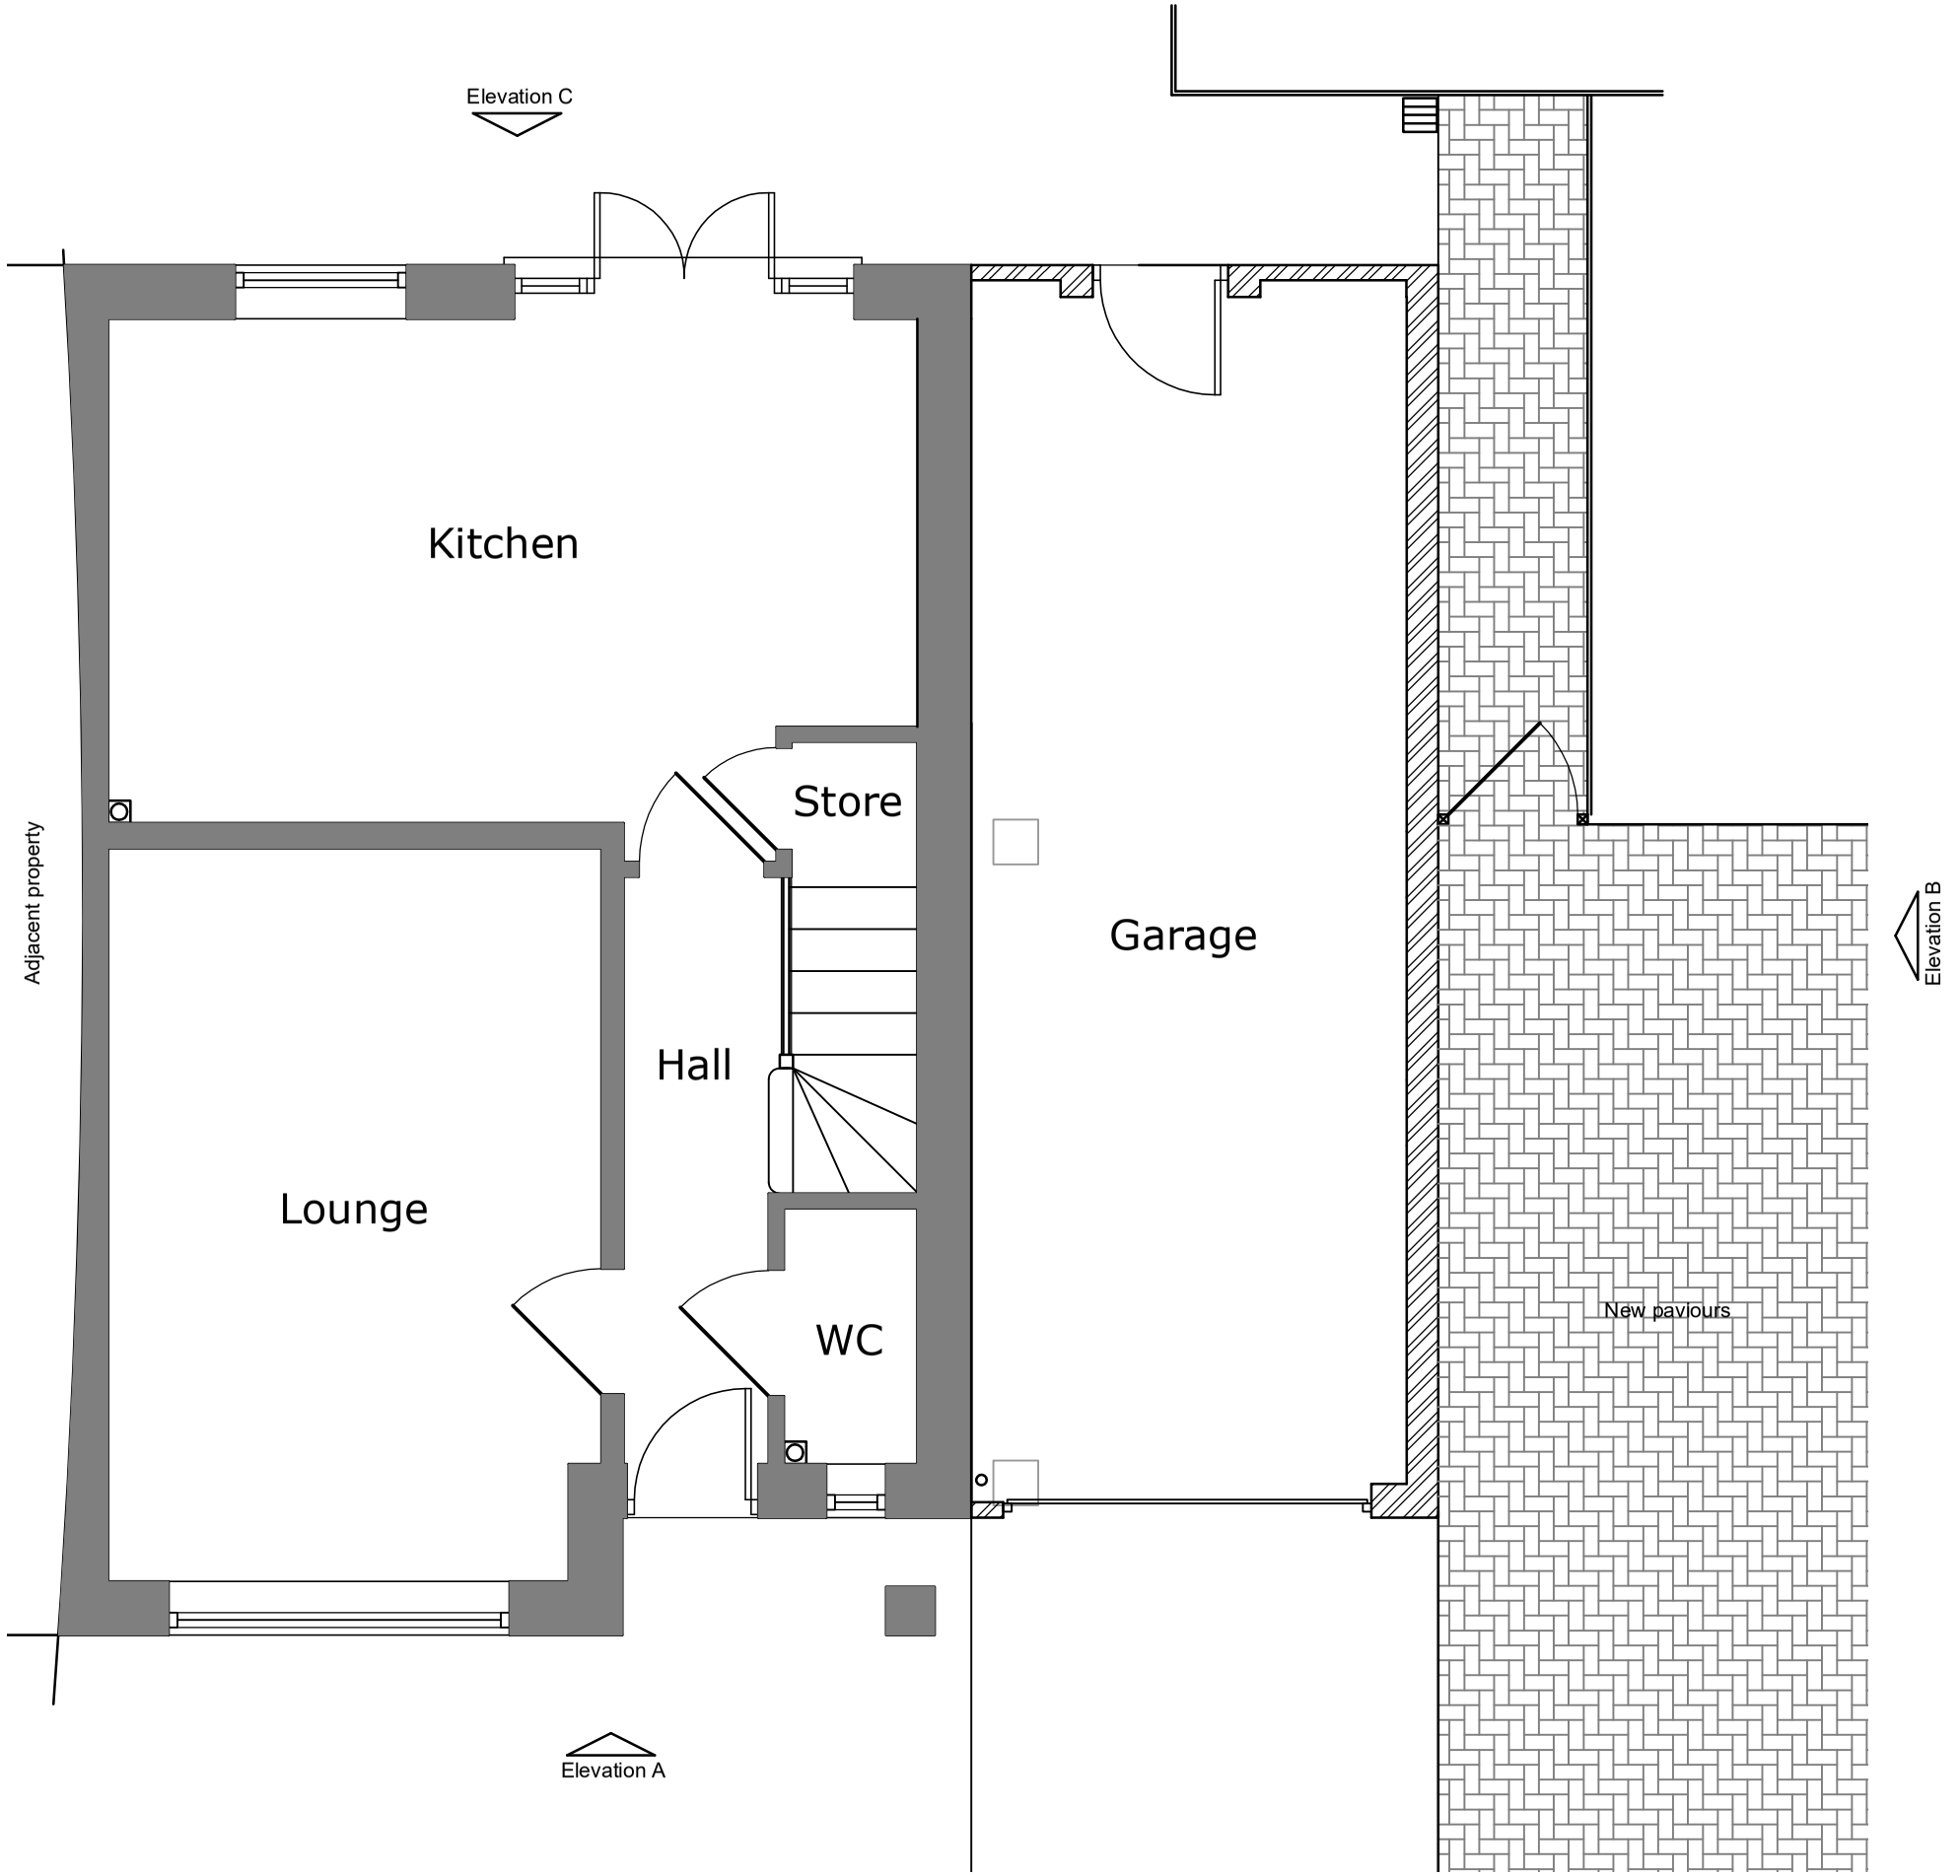


The Contractor must check all dimensions on site before commencing setting out works. Any discrepancies are to be reported immediately.

DO NOT PROCEED IN THE EVENT OF A DISCREPANCY. DO NOT SCALE FROM THE PRINTS.

For planning application use only

PLANNING DRAWING

\- 07/08/2025
Drawing Revisions

Project

17 Llys Y Groes,
Wrexham,
LL13 7AG

Drawing Title

Ground Floor Plan
As Proposed

Drawing Number	Revision
25-15-PL04	-

Scale 1:50 @ A3

Date Aug 25

DO NOT SCALE

COPYRIGHT RESERVED