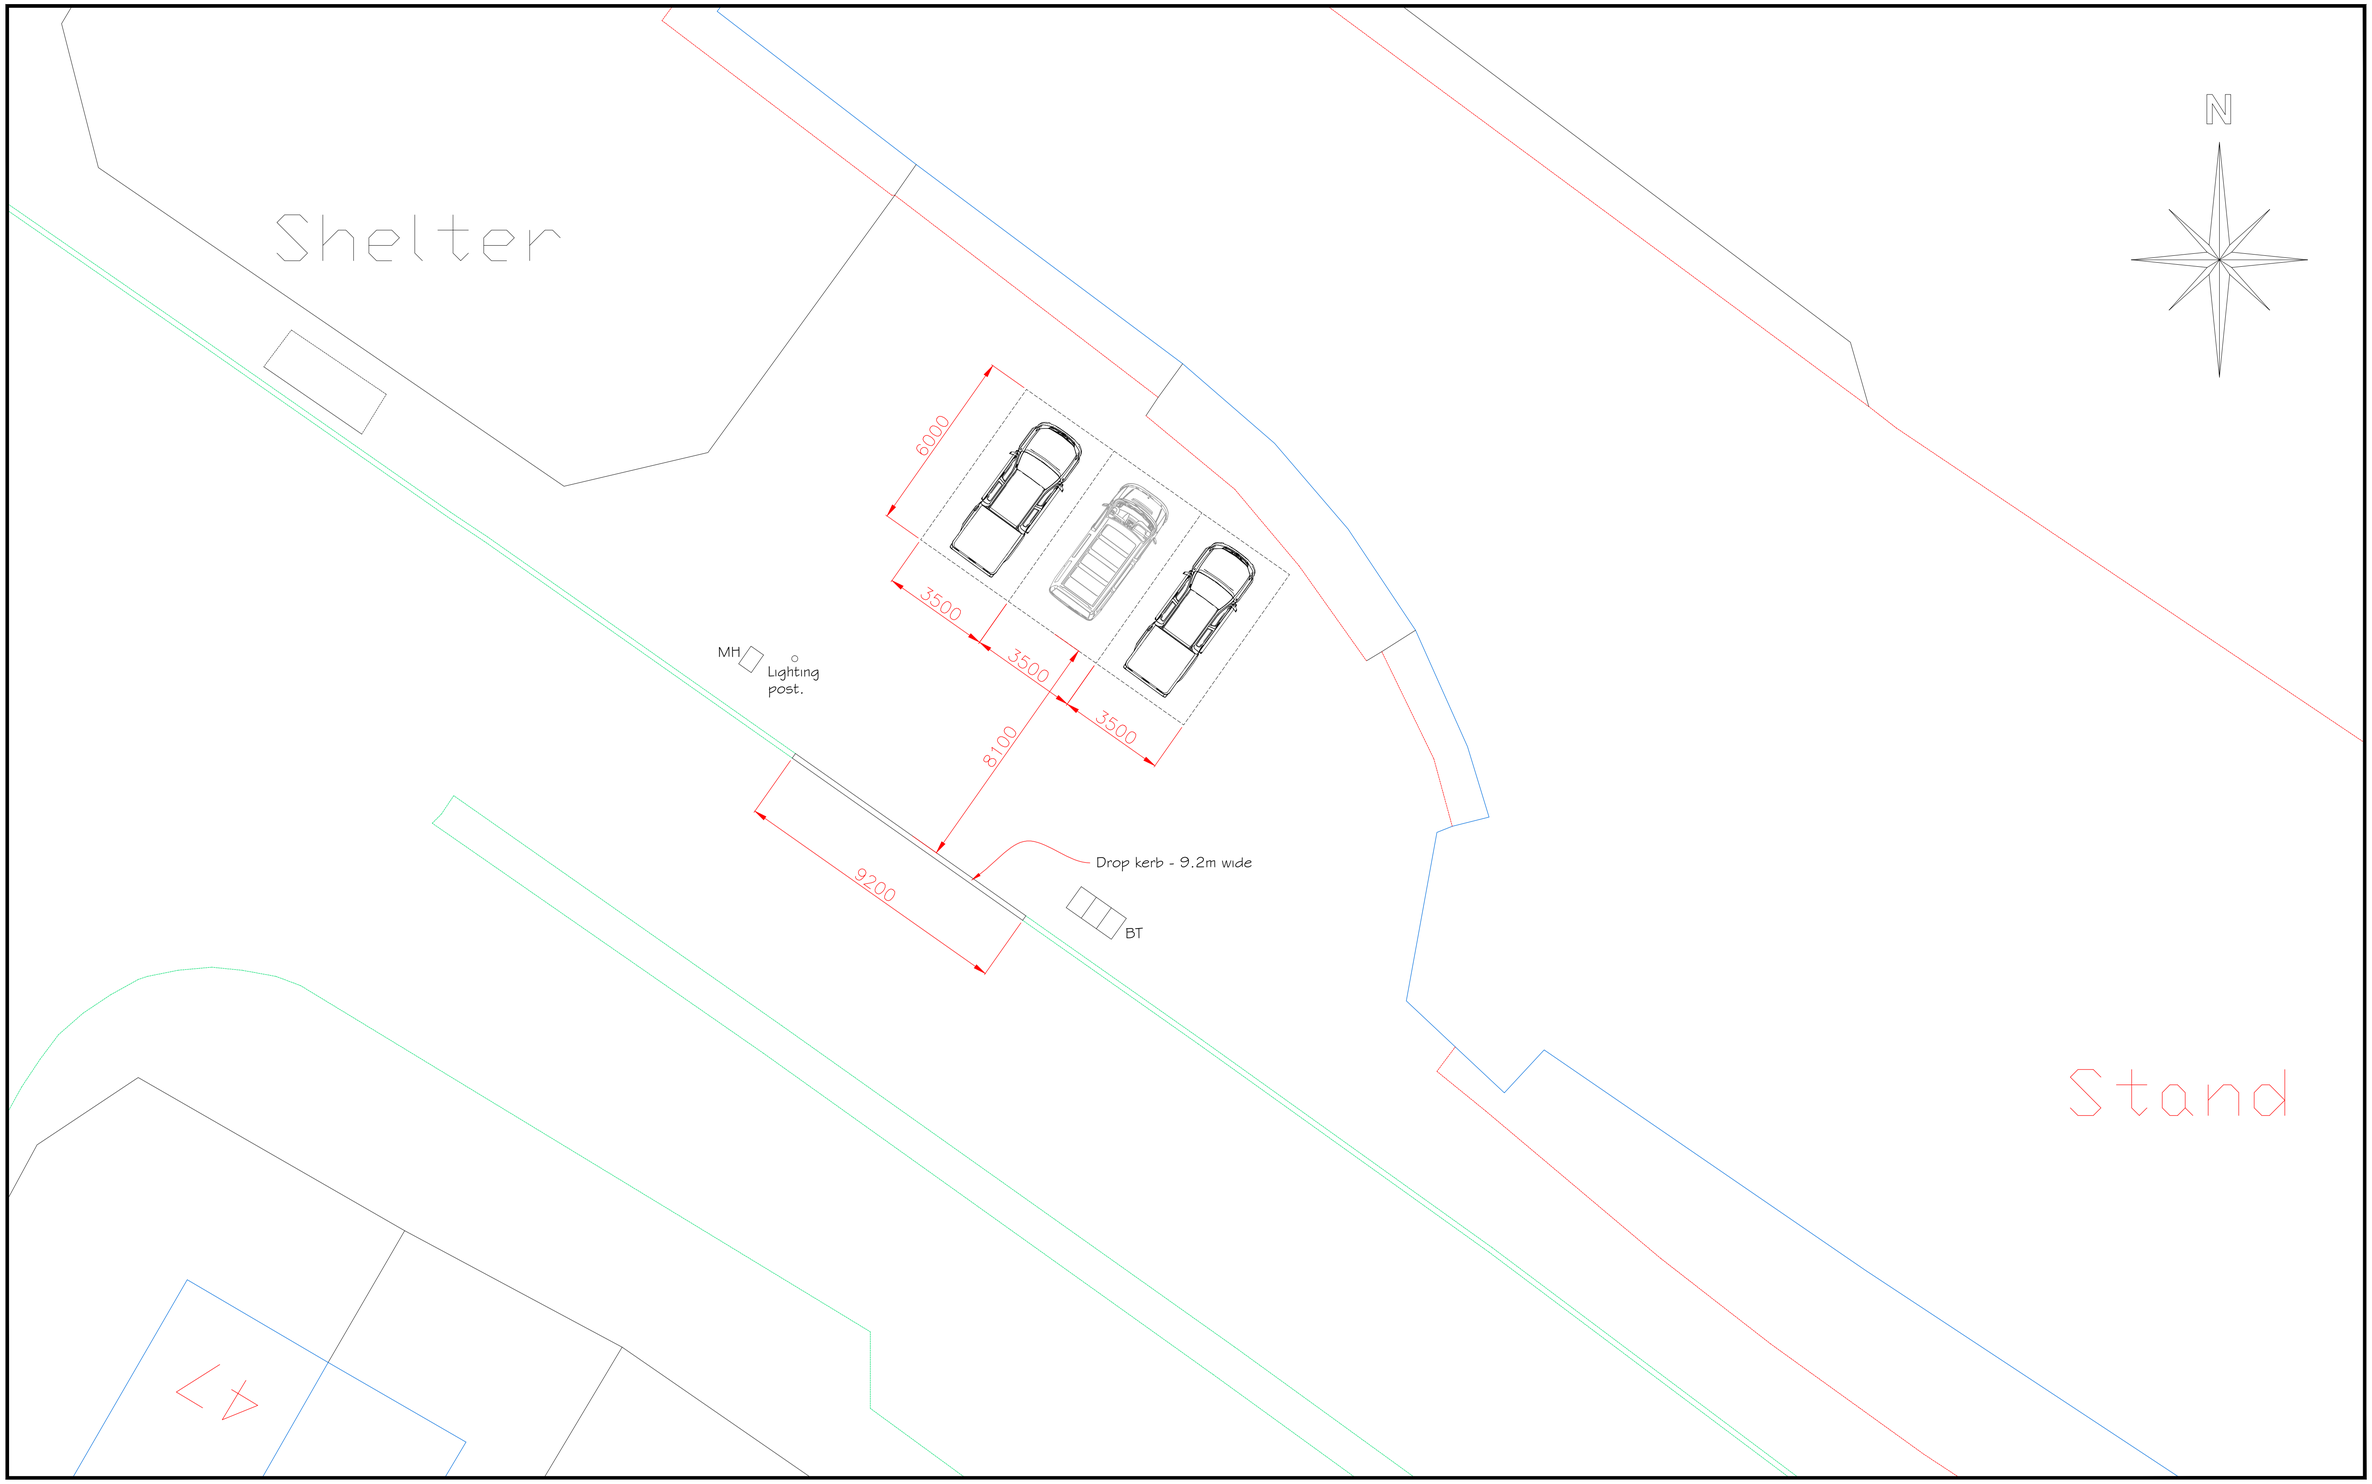


Proposed Site Plan

Scale 1:100

CULLIS
ARCHITECTURAL DESIGN
25 Sunningdale Close
Wrexham
LL13 9QU
M 07791 480768
E ajones540@btinternet.com

Client: Mr. P. Bennett.

Drawing Title: Proposed Site Plan.

Job Title: Proposed Drop Kerb at Wrexham AFC Ltd, Wrexham.

Date:	Scale:	Rev:	Drg No:
July 2025	1:100 at A1		PD327/02