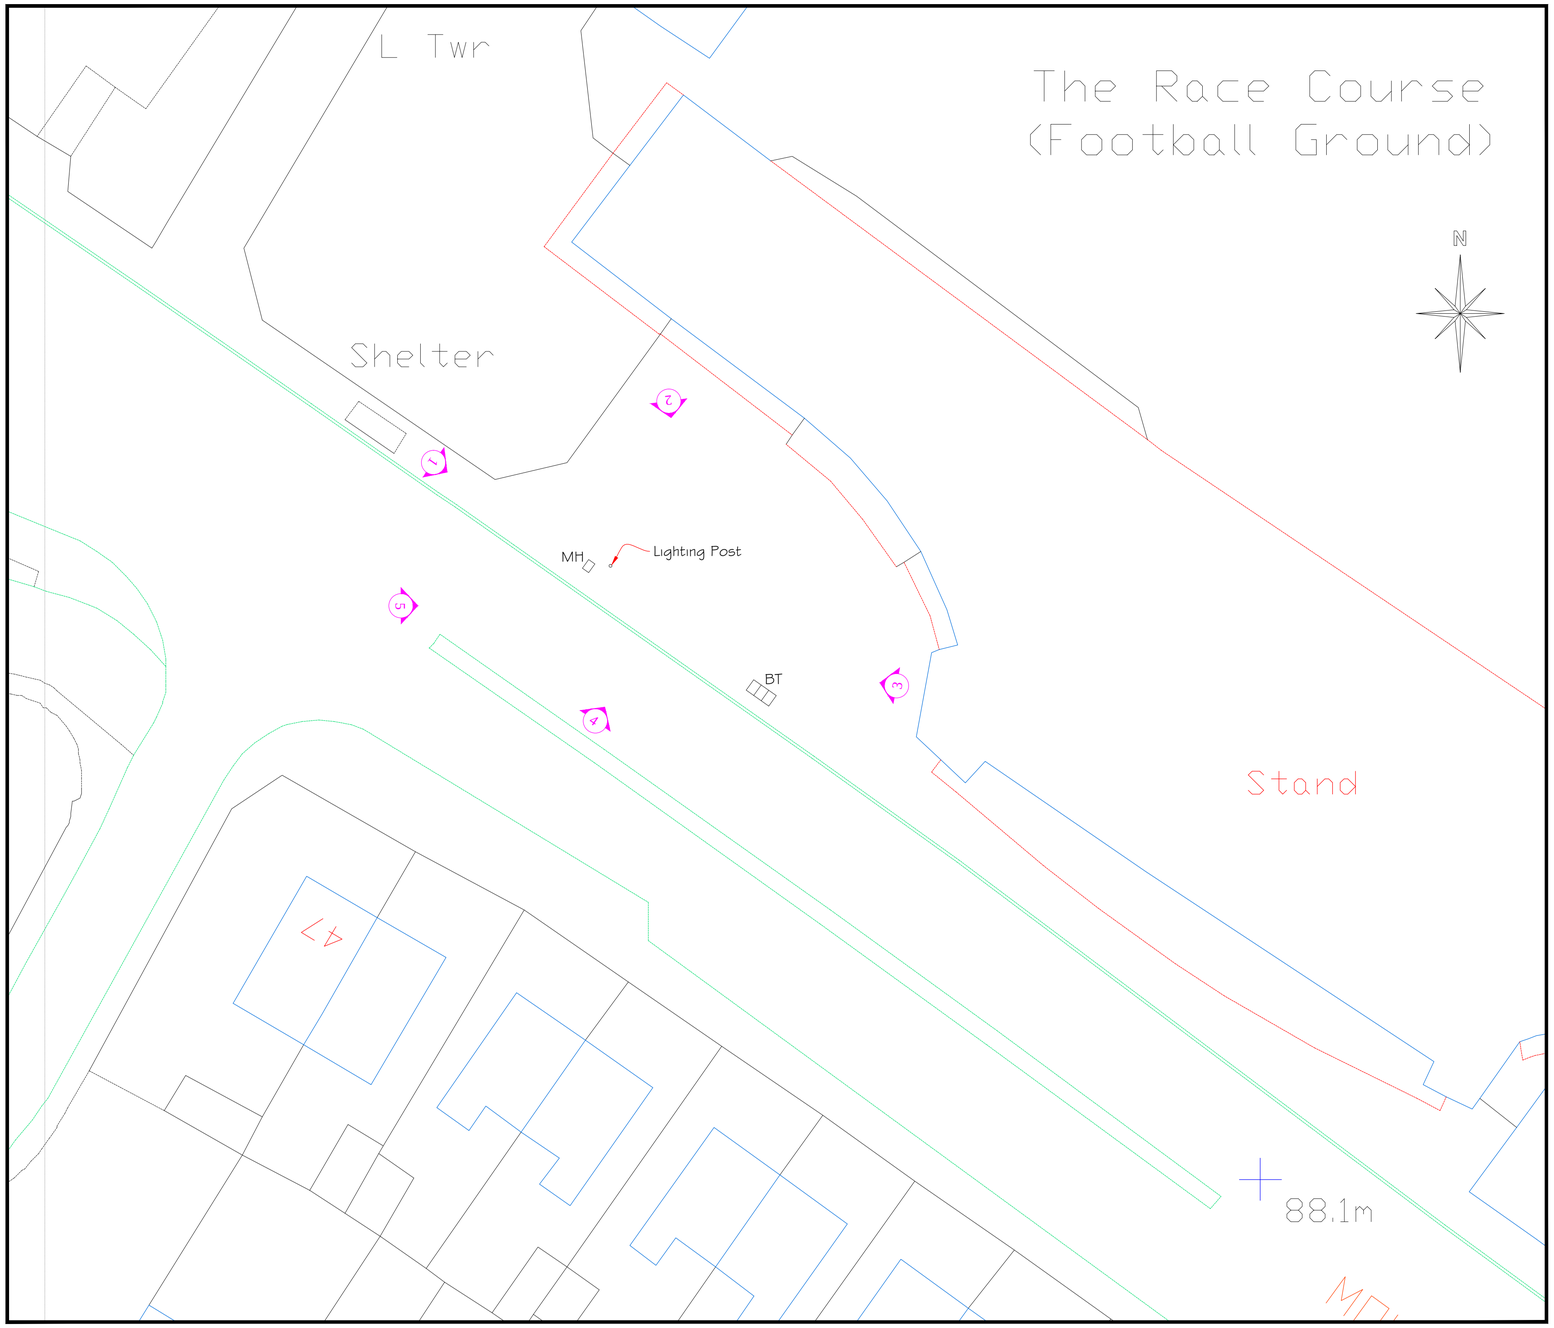
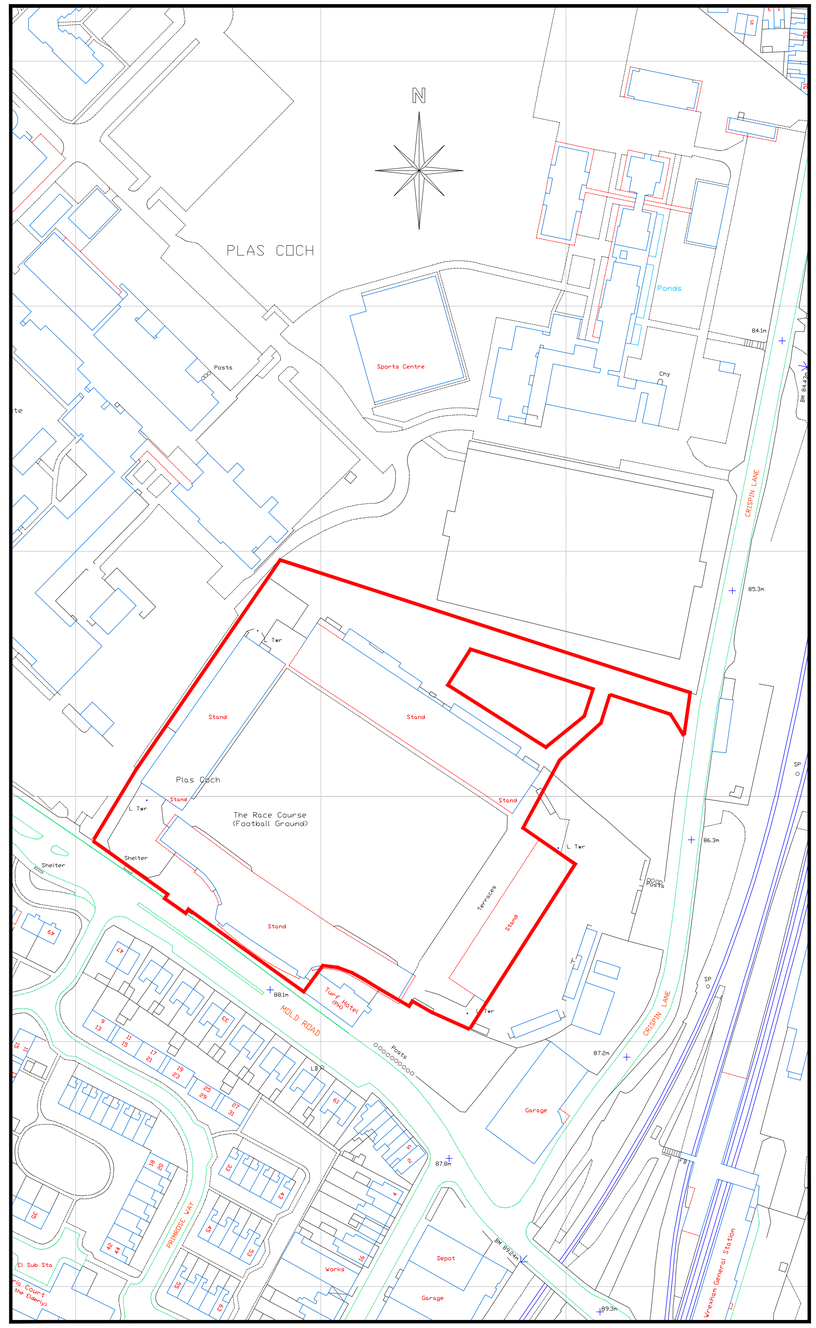
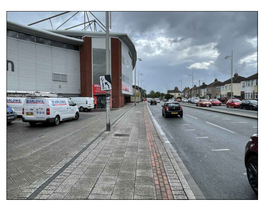
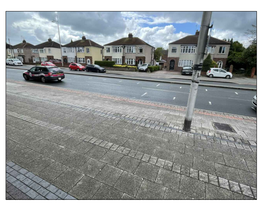



## Existing Site Plan
Scale 1:200




## Location Plan
Scale 1:1250


Photo 1


Photo 2

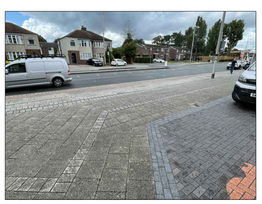

Photo 3



Photo 4



Photo 5

CULLIS
ARCHITECTURAL DESIGN
25 Sunningdale Close
Wrexham
LL13 9QU
M 07791 480768
E ajones540@btinternet.com

partner LABC

Client: Mr. P. Bennett.

Drawing Title: Existing Site Plan & Location Plan.

Job Title: Proposed Drop Kerb at Wrexham AFC Ltd, Wrexham.

| Date: | Scale: | Rev: | Drg No: |
|---|---|---|---|
| July 2025 | 1:200 & 1:1250 at A1 | | PD327/01 |