Ashgrove Care Home, Chester Road, Gesford, Clwyd, Wrexham. LL12 8PP




Front Elevation 1:50
(proposed)




Side Elevation 1:50
(proposed)




Rear Elevation 1:50
(proposed)

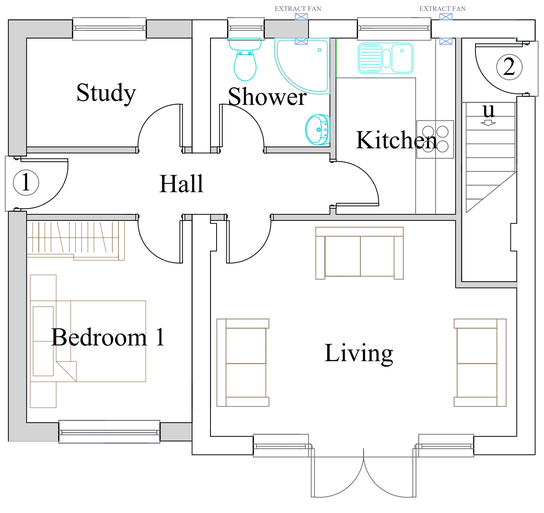

Ground Floor Plan 1:50
Staff Living Accomodation 1

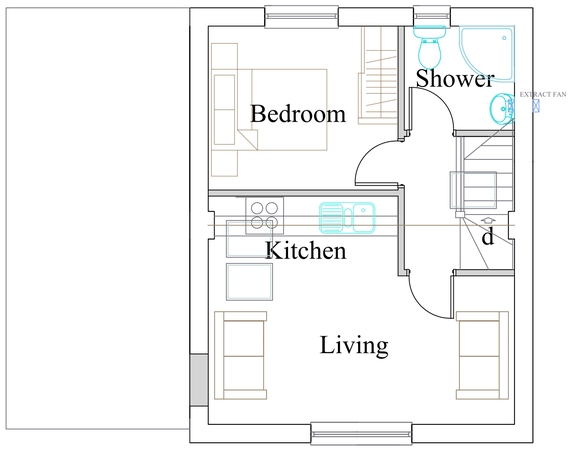

First Floor Plan 1:50
Staff Living Accomodation 2

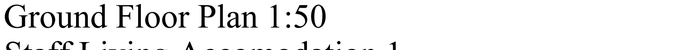

SCALE BAR 1:50



Side Elevation 1:50
(proposed)

TITLE:
Proposed Plans & Elevations
Ashgrove Care Home
Chester Road
Gresford
Wrexham LL12 8PP

DRAWING NO. ACH/10

REV: -

DATE: July 2025

SCALE: 1:50

NCR ARCHITECTURAL DESIGN & TOWN PLANNING

1st & 2nd Floor
34 Lower High Street
Stourbridge
West Midlands
DY8 1TA

Mob : 07956 805316 neilranford@btinternet.com