
Private Drive

Private Drive




Ground Floor

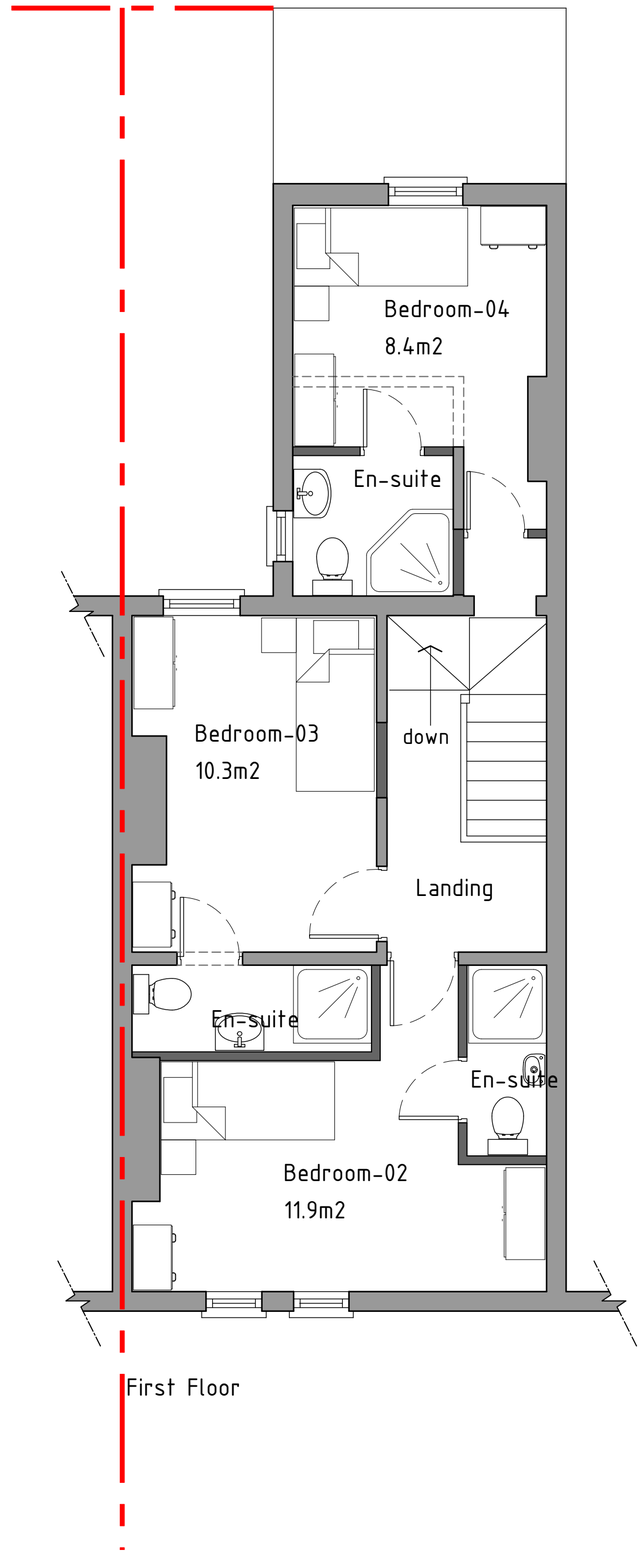


First Floor

As Proposed Ground and First floor plan 1:50

HDS ARCHITECTURAL SERVICES
HDS Architectural Services, The Foundry,
15 Yorke Street, Wrexham
LL13 8LW
Tel (01978) 345250
www.hdsarchitectural.co.uk

**Project;**
122 Rhosddu Road, Wrexham, LL11 2NG

| **Title;** | **Scale (A2);** |
|---|---|
| 01-As Proposed Ground and First Floor Plan | 1:50 |
| **Dwg No;** | **Date;** |
| RRA/PD/03 | 12.05.25 |

**Revision;**
Rev A - Add bin store area - 03-07-25