
***KEY***

***GENERAL INFORMATION***

= ***Trust land boundary ownership***

***PLANTING INFORMATION***

= ***Proposed Species-rich Neutral Grassland***
155 m2
General purpose meadow mix
Emorsgate EM2 ***15%*** native wild flowers /
85% slow growing grasses:

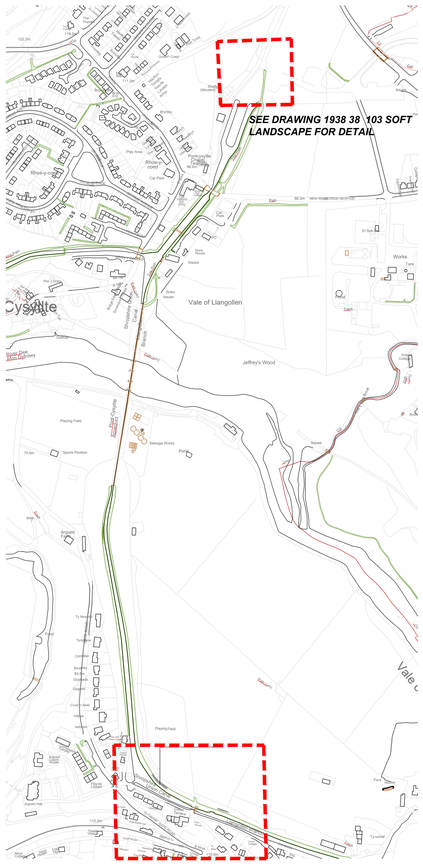


***SITE LOCATION PLAN 1:5000 @ A1***

Back verge to towpath : Proposed Species-rich Neutral Grassland
155 m2 General purpose meadow mix
Emorsgate EM2 15% native wild flowers /85% slow growing grasses:

Pond
GATE
Playing Field
B 5434
Shropshire Union Canal
Llangollen Branch
A5
GATE ROAD
B 5434
SCHOOL LANE
SCHOOL LANE
METHODIST
Post

Canal & River Trust
Making life better by water

THIS DRAWING AND THE DESIGNS DEPICTED ARE THE COPYRIGHT OF CANAL AND RIVER TRUST AND MAY NOT BE REPRODUCED OR MADE USE OF, EITHER DIRECTLY OR INDIRECTLY WITHOUT EXPRESS WRITTEN CONSENT.

Sheet
SITE PLAN : SUPPLEMENTARY PLANTING

Project
Trevor Hire Boat Base

| Origin Date/ Auth | Drawing No. |
|---|---|
| RS | 2025 38 104 |
| Scale 1:1250 @ A1 | Sheet Size A1 |
| Revision / Issue V1 | Revision Date 23.07.25 |

# GA SOFT LANDSCAPE LAYOUT PLAN 001: Site 2

Scale 1:1250 @ A1

© Crown copyright and database rights, 2025, Ordnance Survey 100030994. © Contains Royal Mail data, © Royal Mail copyright and database right, 2025. Contains National Statistics data, © Crown copyright and database right, 2025