

This drawing is the property of CB ARCHITECTURAL DESIGN. Copyright is reserved by them and the drawing issued on the condition that it is not copied, reproduced, retained or disclosed to any unauthorised person either wholly or in part without the written consent of CB ARCHITECTURAL DESIGN.


1. All dimensions to be verified on site prior to any shop works being commenced.
2. Any discrepencies to be reported to the Designer before any work is put in hand.
3. Do not scale from this drawing.
4. This drawing is to be read in conjunction with relevant consultants and specialists drawings.
5. This is a metric drawing.
6. Dimensions indicated thus '**' are site dimensions and are to be adjusted onsite by the Contractor accordingly.

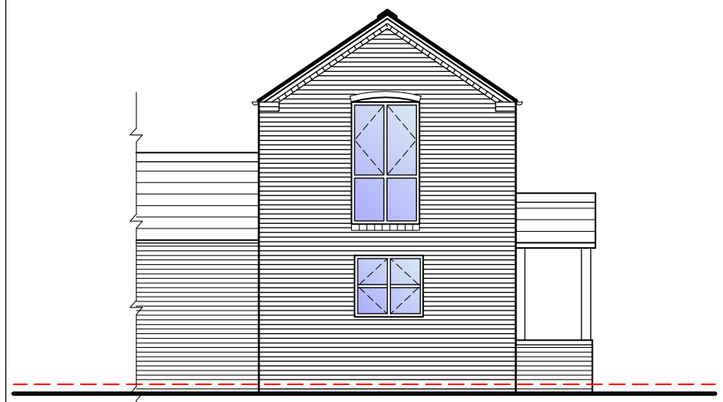

PART SIDE ELEVATION

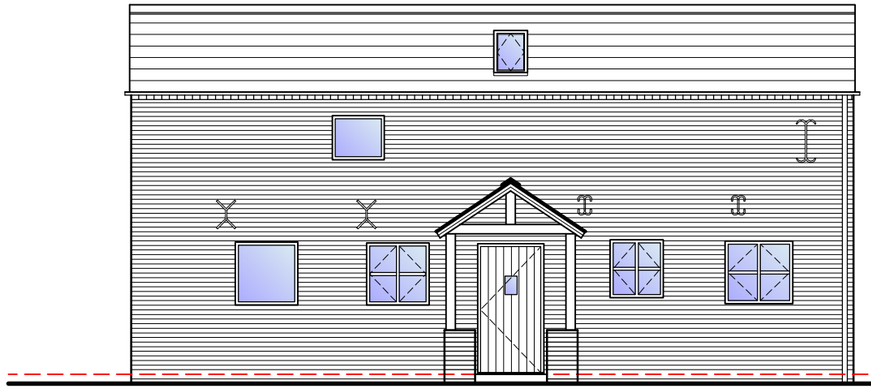

FRONT ELEVATION

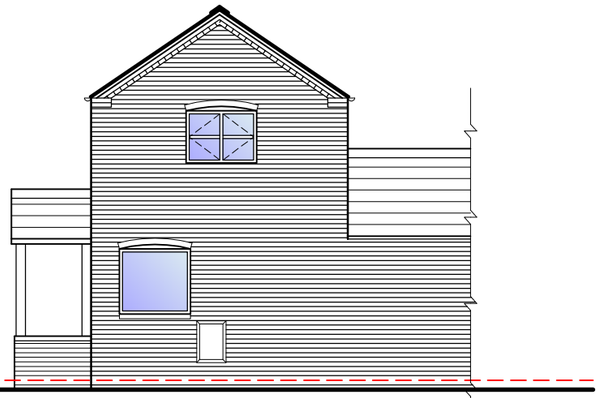

PART SIDE ELEVATION

EXISTING MATERIALS

WALLS: Facing brickwork.
ROOF: Welsh Slate.
WINDOWS: Sage Green painted timber casements.
DOORS: Stained timber.
RWG's: Black uPVC, round profile.
FASCIAS/BARGES/SOFFITS: Brickwork dental course & wet verge.

T: 07833 029535
E: info@cbarchitecturaldesign.co.uk
W: www.cbarchitecturaldesign.co.uk

Architectural Design

Rev:	Date:	Description:	Initial:	Chkd:

Client: Mr & Mrs McNeice

Project: Extension at Cherry Tree Barn
Halghton Lane Wrexham LL13 0BW

Drwg. Title: Elevations
AS EXISTING

Scale: 1:100 Drawn: C.B. Chkd: C.B. Date: 09/05/25

Drwg. No.: 924/L(-)03 Revision: -

0 10 20 50mm NATURAL SCALE

ORIGINAL DRAWING SIZE 420 x 297 (A3)