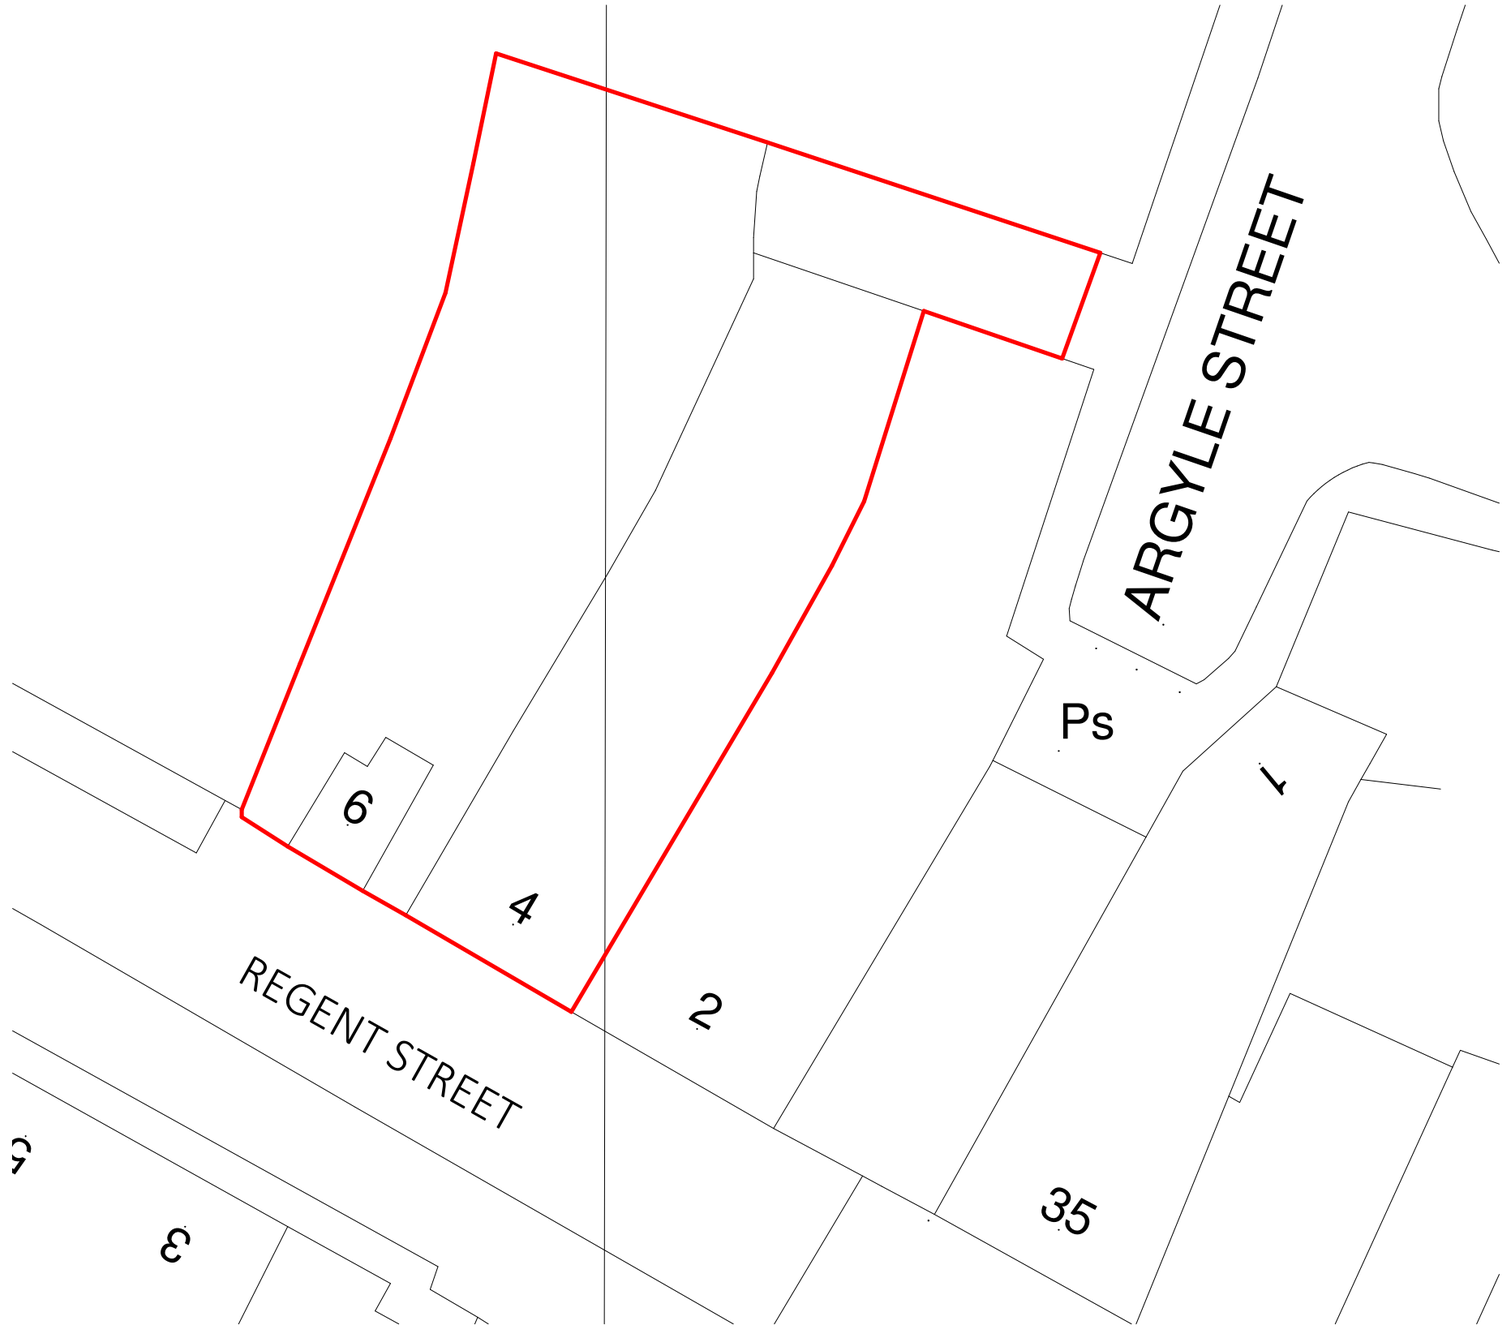


Existing Site Plan

1 : 200

0m 4m 8m 12m 16m 20m

ARKIFY

ARKIFY LTD.
36 Plas Tirion, Nant Parc,
Johnstown, Wrexham LL14 1UR
07543968690
geraint@arkify.uk
www.arkify.uk

Project:	4-6 Regent Street, Wrexham			
Title:	Existing Site Plan			
Scale @ A3:	1 : 200	Author: GE	Date: 12/07/25	
Project Ref:	25-46	Drawing No: A002	Rev.	-