
Contractors are not to scale dimensions from this drawing.

| Rev | Description | By | Date |
|---|---|---|---|
| P1 | Initial Issue | LM | 21.05.24 |
| P2 | Area Changes | LM | 03.02.25 |
| P3 | Planning Issue | LM | 10.04.25 |
| P4 | Updated Drawing Package | LM | 24.06.25 |
| P5 | Updated to match AFL internal layout | LM | 25.06.25 |
| P6 | Partition doors added | LM | 18.07.25 |

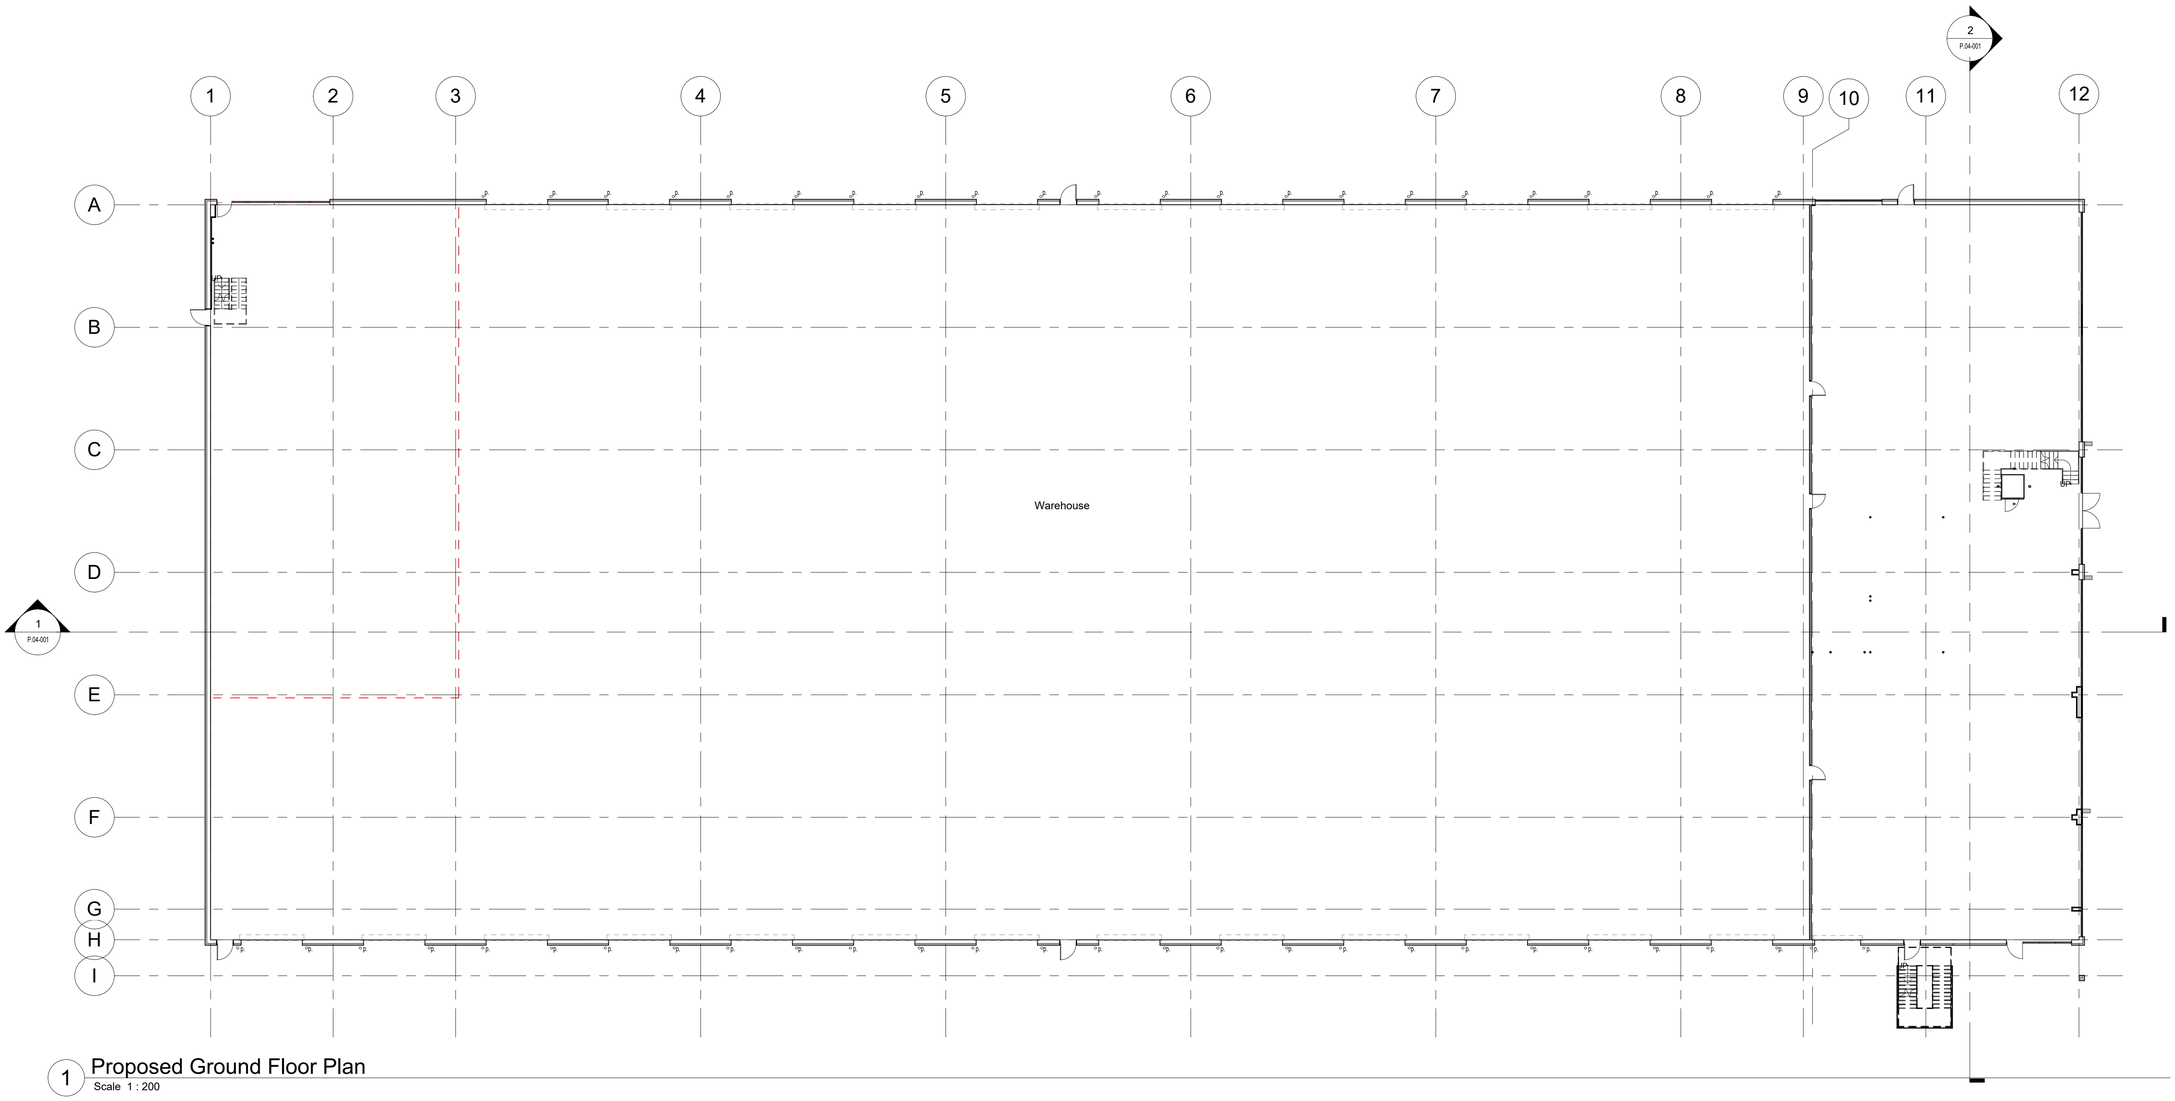


1 Proposed Ground Floor Plan
Scale 1 : 200


Modern City Architecture & Urbanism

Avenue HQ
17 Mann Island
Liverpool
L3 1BP

t: 0161 974 7203
e: info@mcau.co.uk
www.mcau.co.uk


Client
FIREM

Project
The Oaks, HIAB

Description
Proposed Ground Floor Plan

Status
Stage 3 Planning

Drawn By
LM

Job Number
1256-MCAU

Scale
1 : 200

Date
May 24

Drawing Number
P.03-0G-001

Revision
P6

Copyright Modern City Architecture & Urbanism Ltd