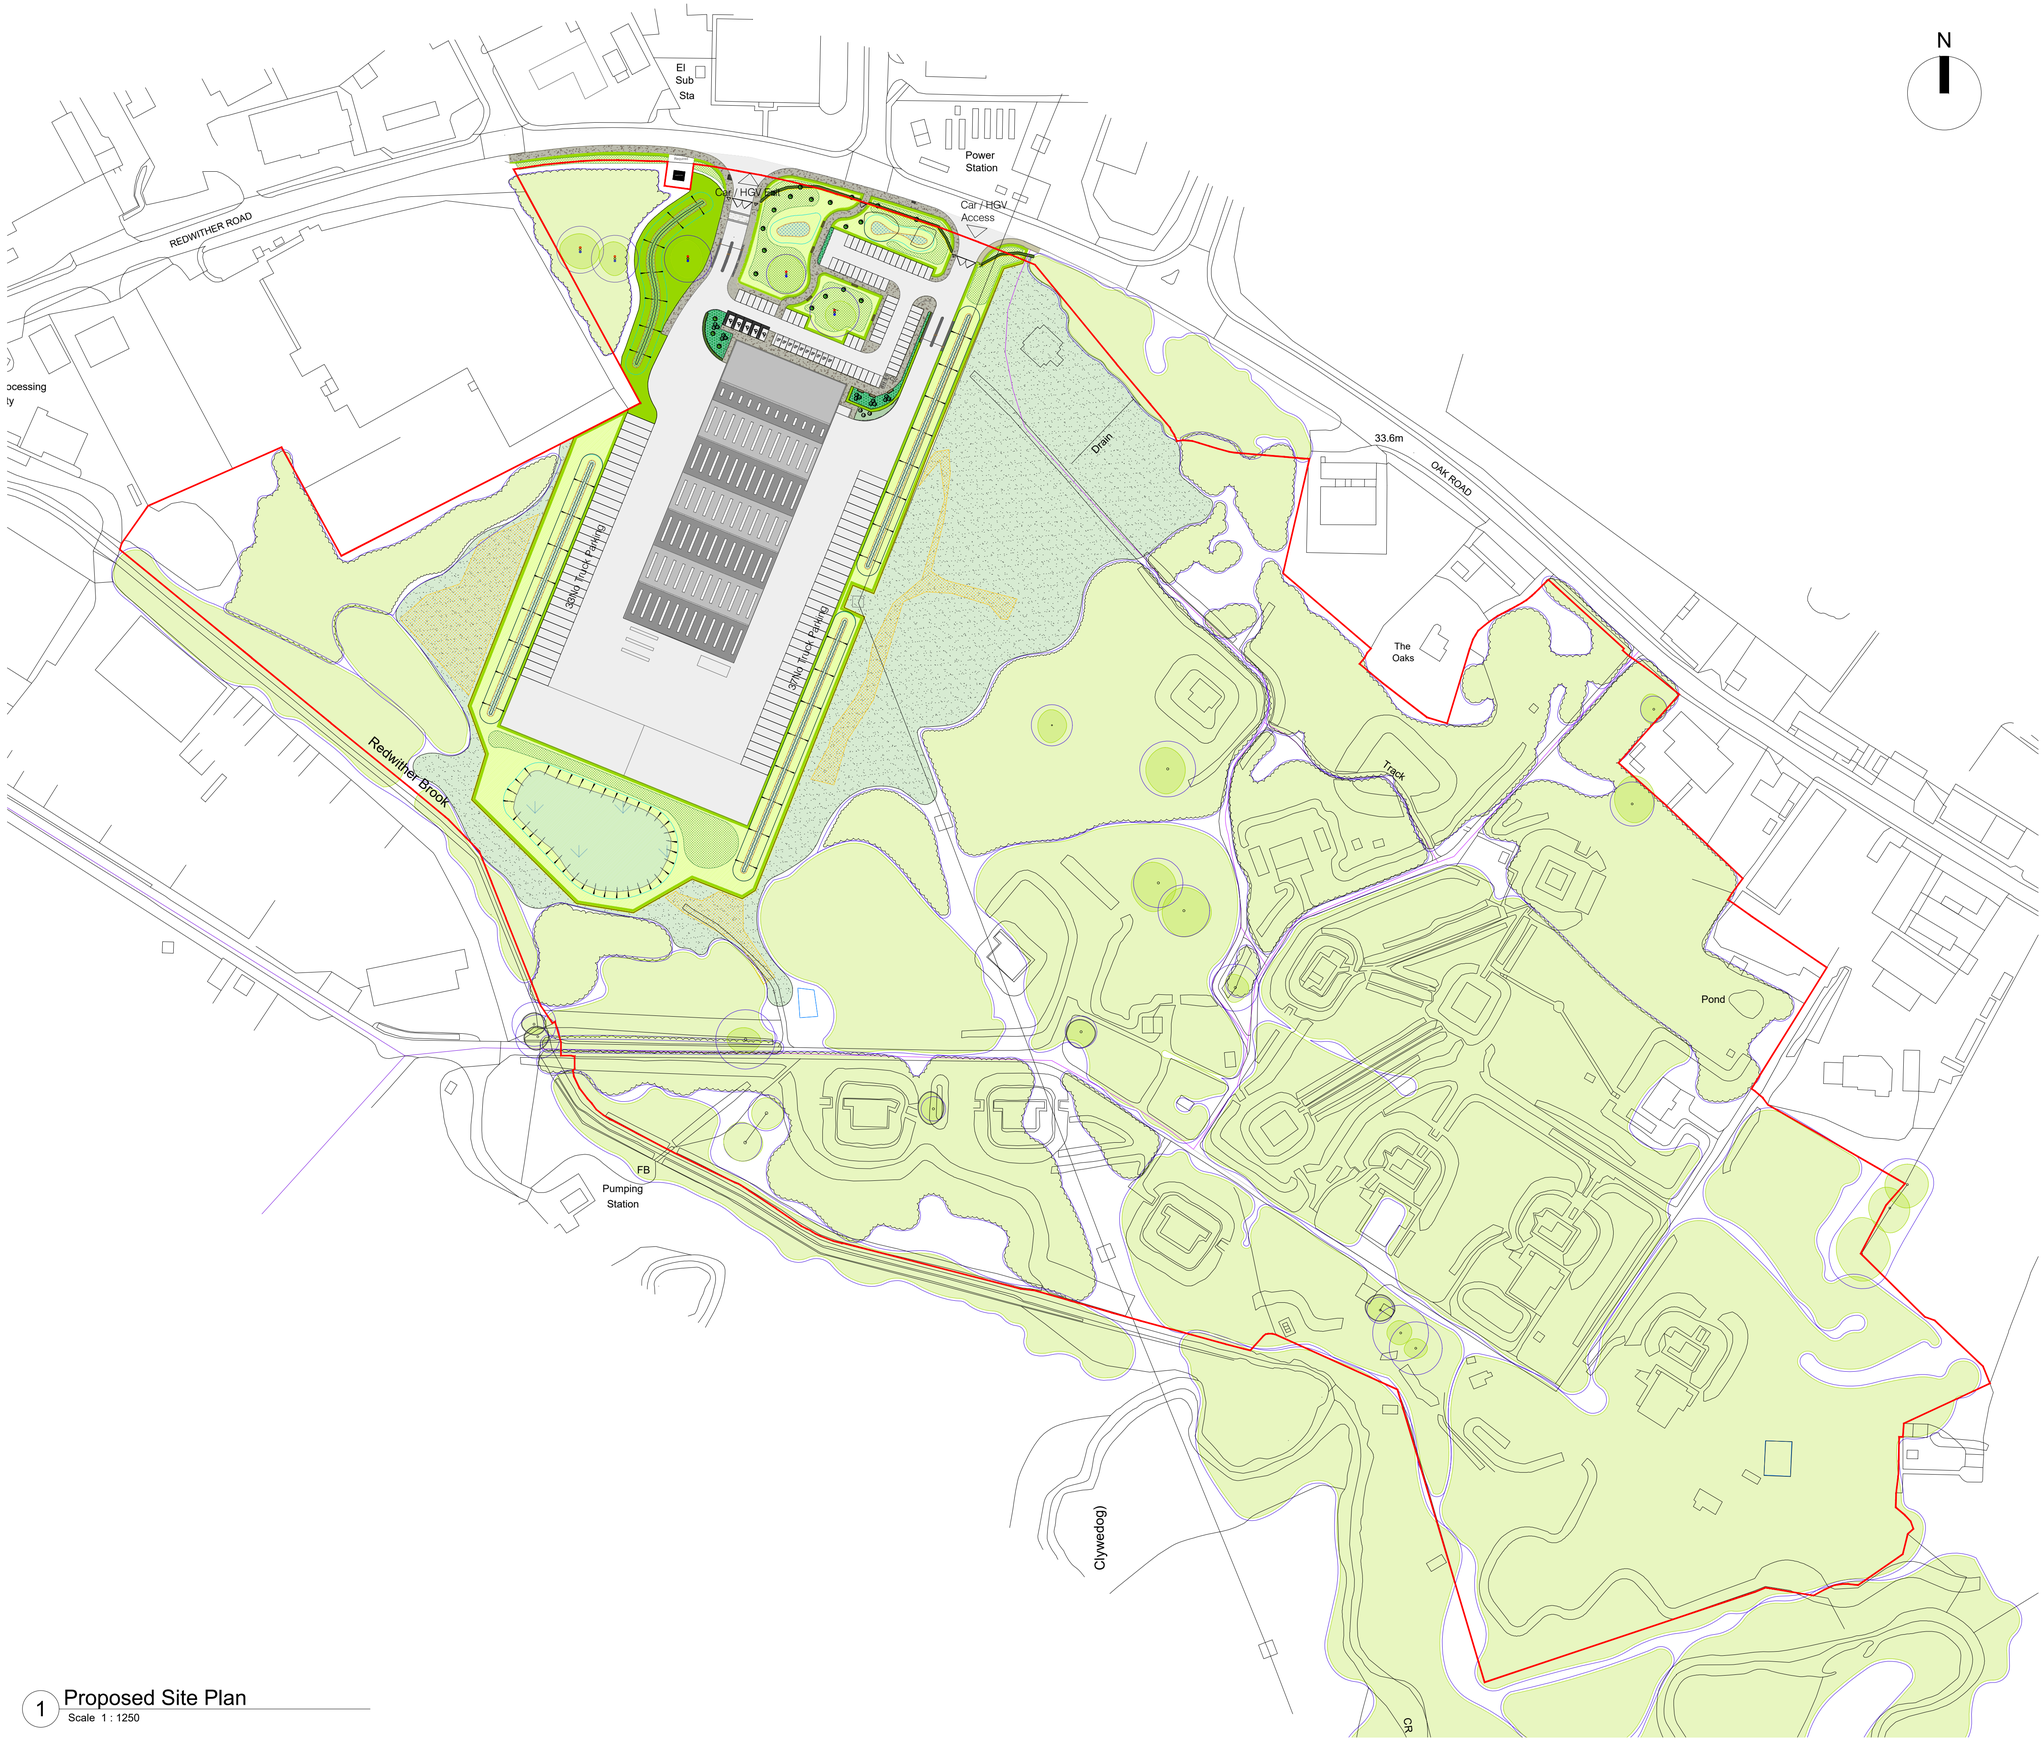


1 Proposed Site Plan
Scale 1 : 1250

	Description	By	Date
P10	Planning Issue	LM	20.05.25
P11	Substation coordinates	LM	17.06.25
P12	Design changes requested by client	LM	24.06.25
P13	Annotation removed	LM	17.07.25
P14	Manless barriers added	LM	22.07.25

FI Ownership

Parking Spaces - 82

0 10 20 40 60m
Scale 1:1250

Modern City Architecture & Urbanism

Avenue HQ
17 Mann Island
Liverpool
L3 1BP

t: 0161 974 7203
e: info@mcau.co.uk
www.mcau.co.uk

Client
F.I Real Estate Management

Project
The Oaks
Wrexham

Description
Proposed Site Plan

Status
Stage 3

Drawn By
PJ

Job Number
1256-MCAU

Scale
1:1250@A1

Date
Mar 24

Drawing Number
P.02-00-001

Revision
P14

Copyright Modern City Architecture & Urbanism Ltd