

DRAWINGS ARE PREPARED FOR THE PURPOSE OF
OBTAINING PLANNING AND BUILDING REGULATION
APPROVAL ONLY AND DO NOT FULLY SHOWN THE SCOPE
OF WORKS, CONTRACTORS SHOULD FAMILIARISE THEM
SELVES WITH THE FULL EXTENT OF THE WORKS
FOR THE PURPOSE OF COSTING AND CONSTRUCTION
AND MAKE ALLOWANCE FOR ALL WORKS AND MATERIALS
REQUIRED TO COMPLETE THE PROJECT
IF IN DOUBT ASK, DO NOT SCALE OFF DRAWING

0 50m 100m 150m 200m 250m
1:2500

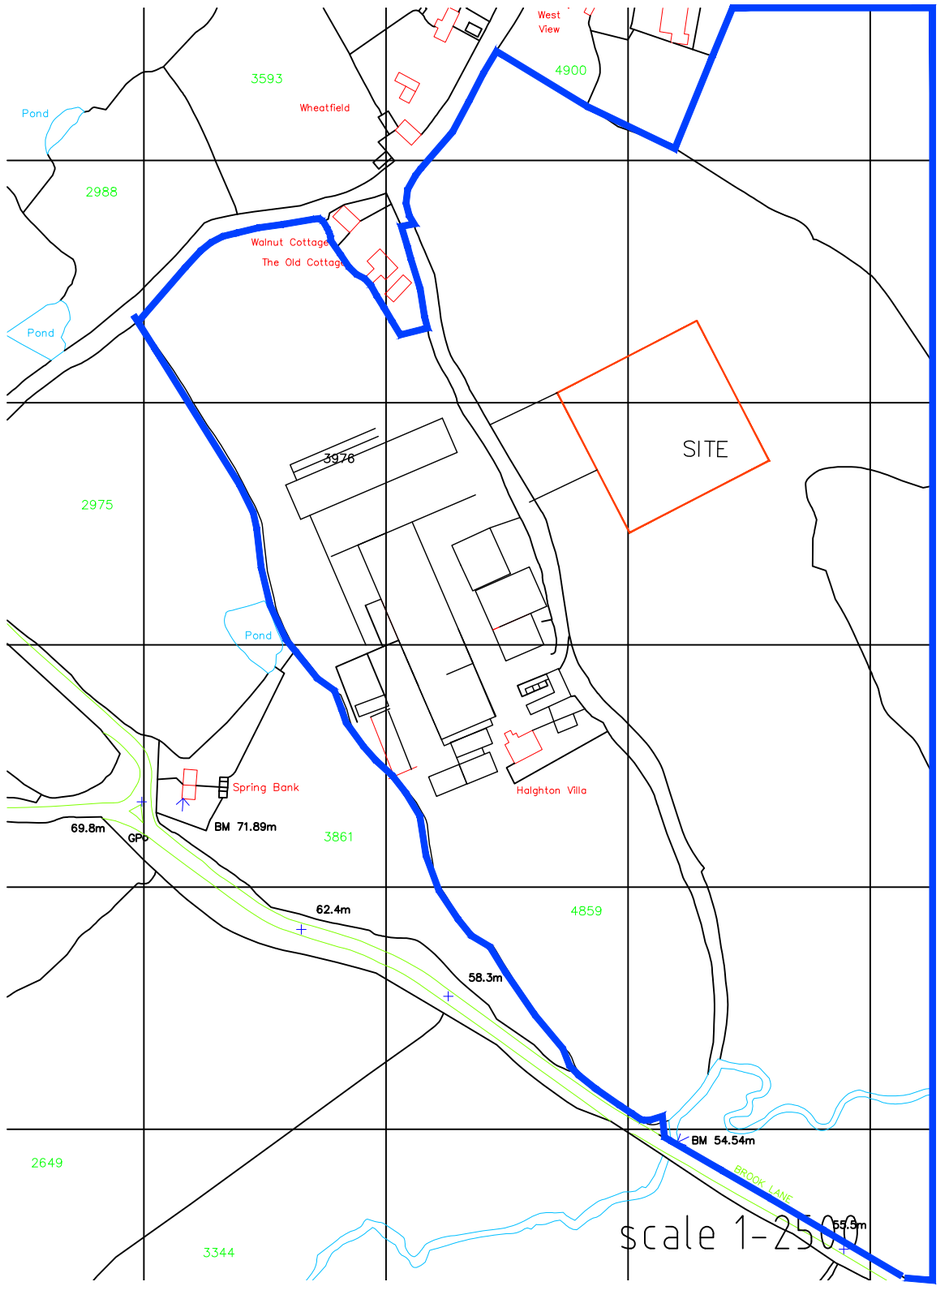

scale 1-2500

0 25m 50m 75m 100m 125m
1:1250

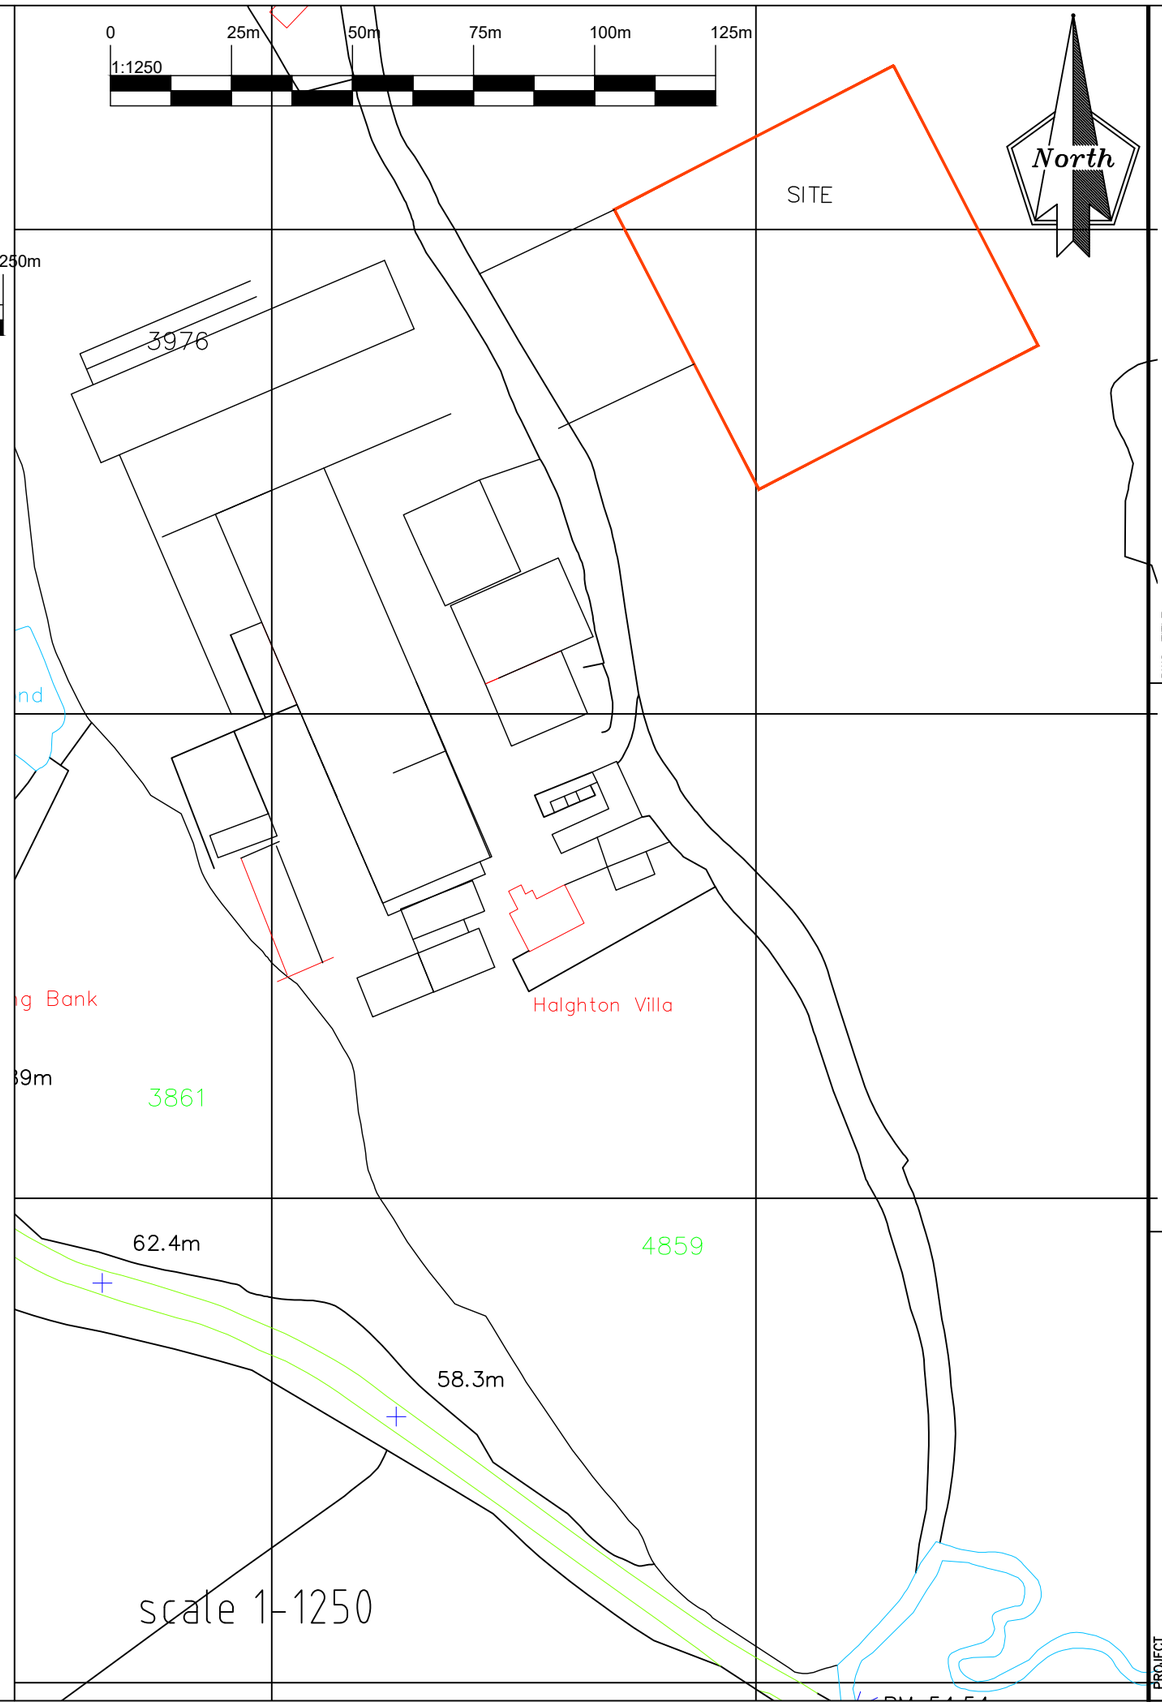

scale 1-1250

DWG. TITLE: Location and Site plans as existing

DWG No: 24 - 01

REV: -

SCALE: 1 / 1250 / 2500 @ A3

DATE: 12/24

BRIAN LEWIS
ARCHITECTURAL SERVICES
10 PARC Y LLAN, LLANFAIR DC
RUTHIN DENBIGHSHIRE LL152YL
TEL. 01824 704725
MOB. 07753568325
EMAIL. brian.lewis-architecture@hotmail.co.uk

Chartered Institute of
Architectural Technologists

PROJECT
PROPOSED SLURRY LAGOON
HALGHTON VILLA, HORSEMANS GREEN
WHITCHURCH SY13 3DY

FOR P HUXLEY