
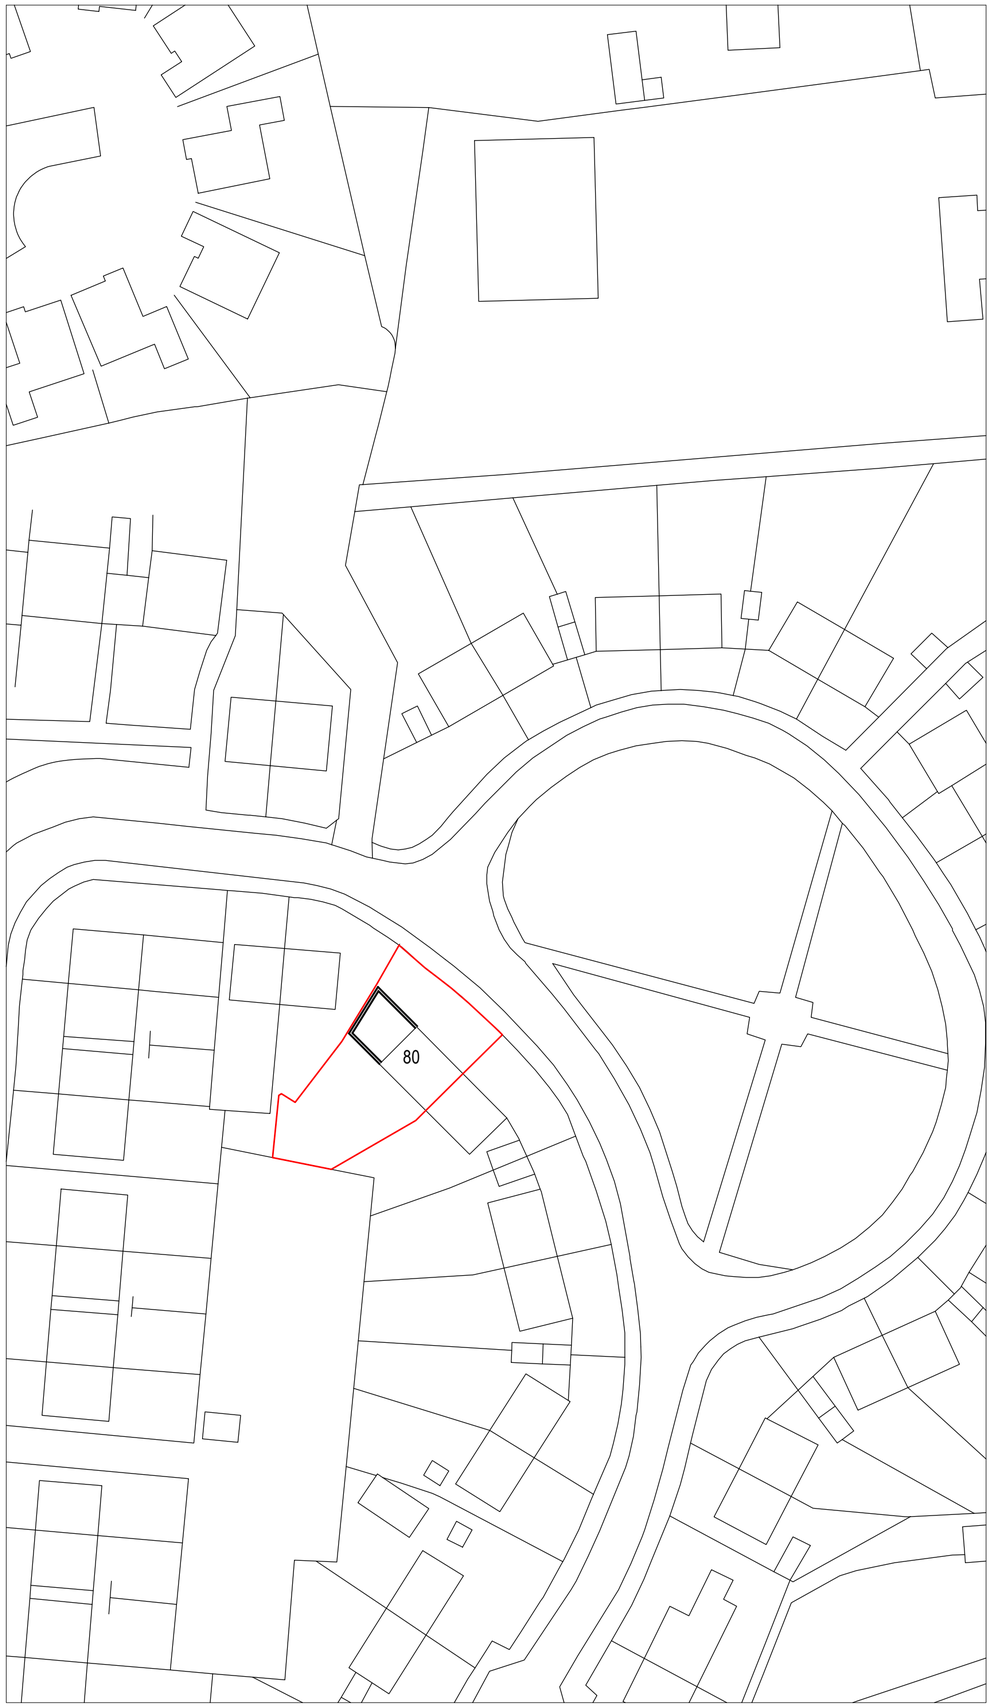


Site Plan 1:500

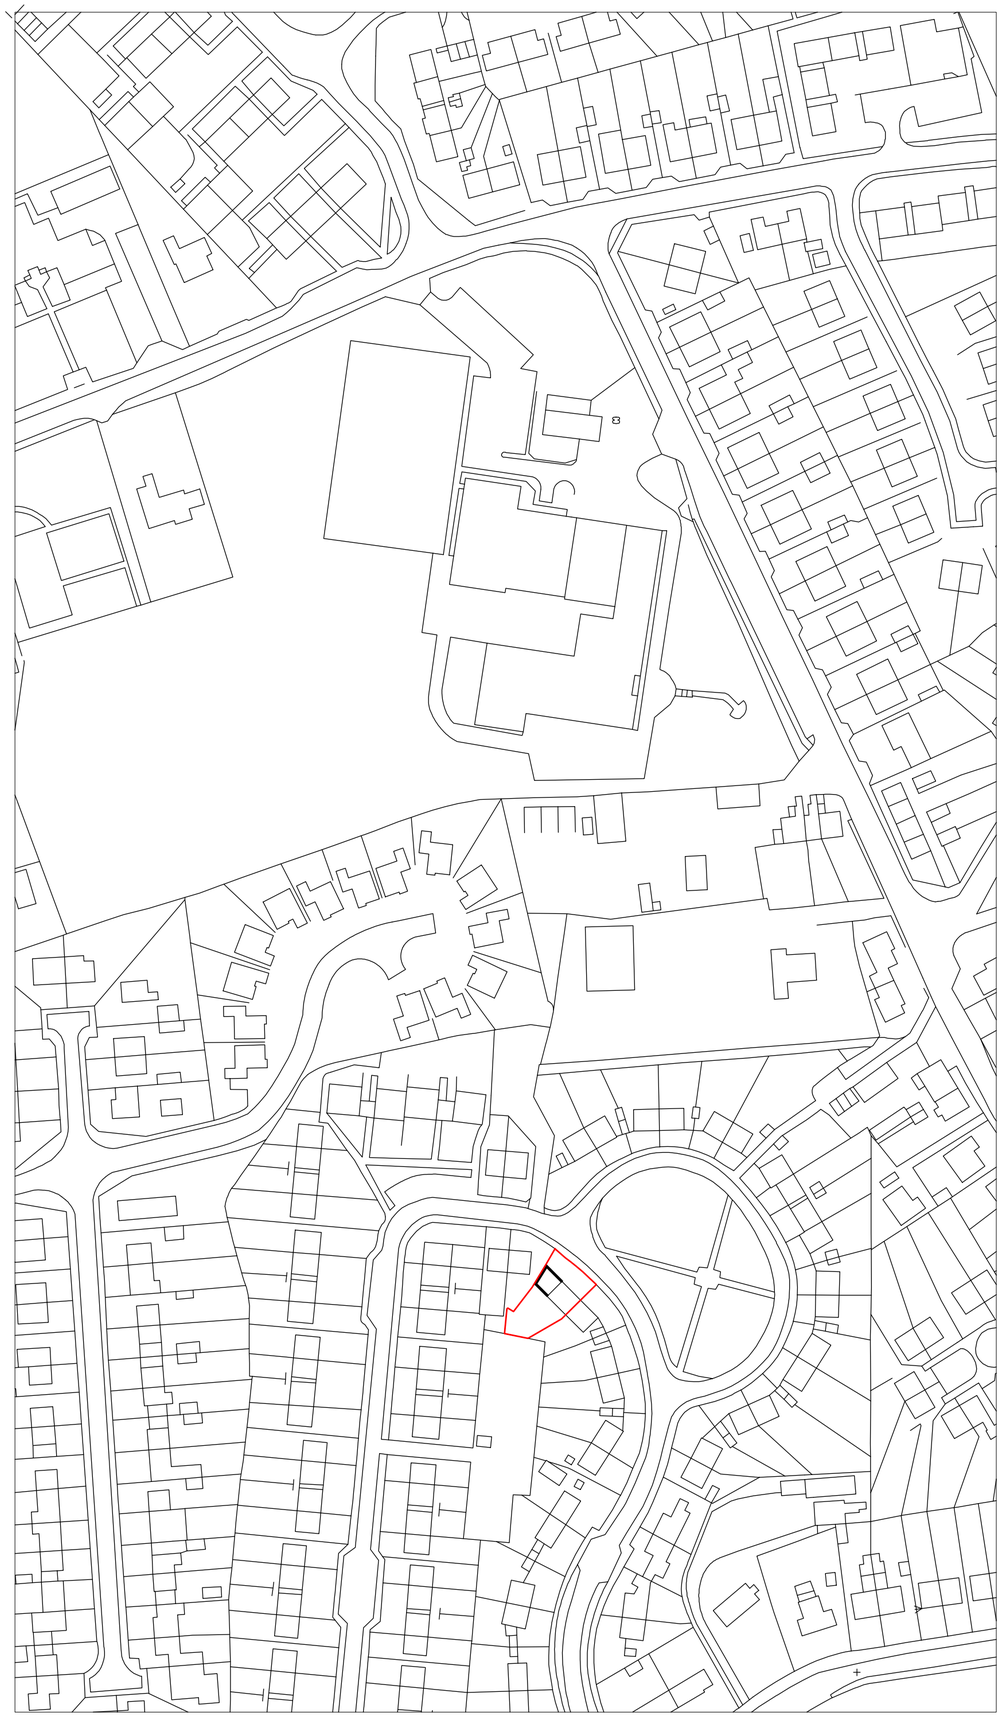

Location Plan 1:1250

Rev	Date	Detail	Initial

Project:
Car Port & garden terrace at Soar Chapel, Aberderfyn Road, Ponciau, Wrexham. LL14 1SL

Title:	Scale: (A2)
Site and Location Plan	1:50 & 1:100

Drawn By:	Date:
S Hatherall	August 2025
Drawing No:	**Sheet:**
H100/002	1 of 1

blueprint
architectural services

partner LABC

Office 3K4,
Redwither Business Tower,
Wrexham. LL13 9XT
Tel: 01978 356500
www.blueprintarchitectural.com

© copyright all rights reserved