
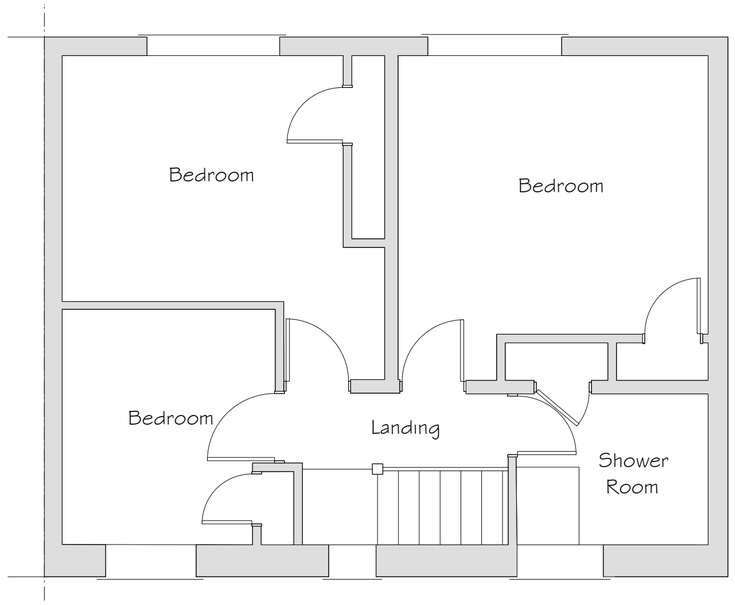


First Floor Plan

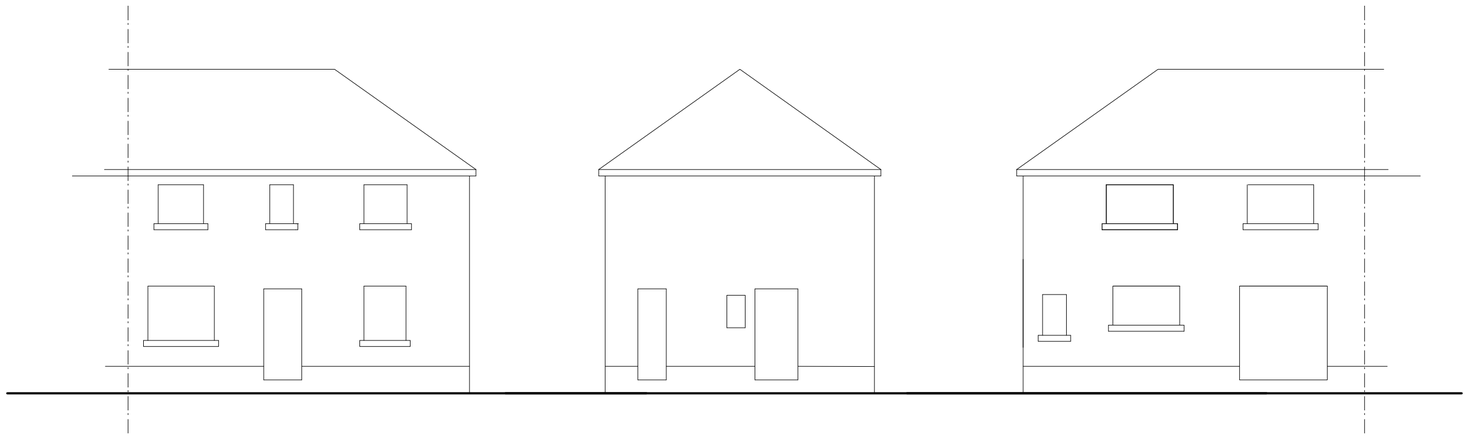

Front Elevation

Side Elevation

Rear Elevation



Ground Floor Plan

Rev	Date	Detail	Initial

Project:

Extension to side of
80 Bron Y Waun,
Chirk, Wrexham

Title:	Scale: (A2)
Existing	1:50 & 1:100

Drawn By:	Date:
S Hatherall	July 2025
Drawing No:	Sheet:
F058/001	1 of 1

blueprint
architectural services

partner LABC

Office 3K4,
Redwither Business Tower,
Wrexham. LL13 9XT
Tel: 01978 356500
www.blueprintarchitectural.com
© copyright all rights reserved