

DO NOT SCALE THIS DRAWING



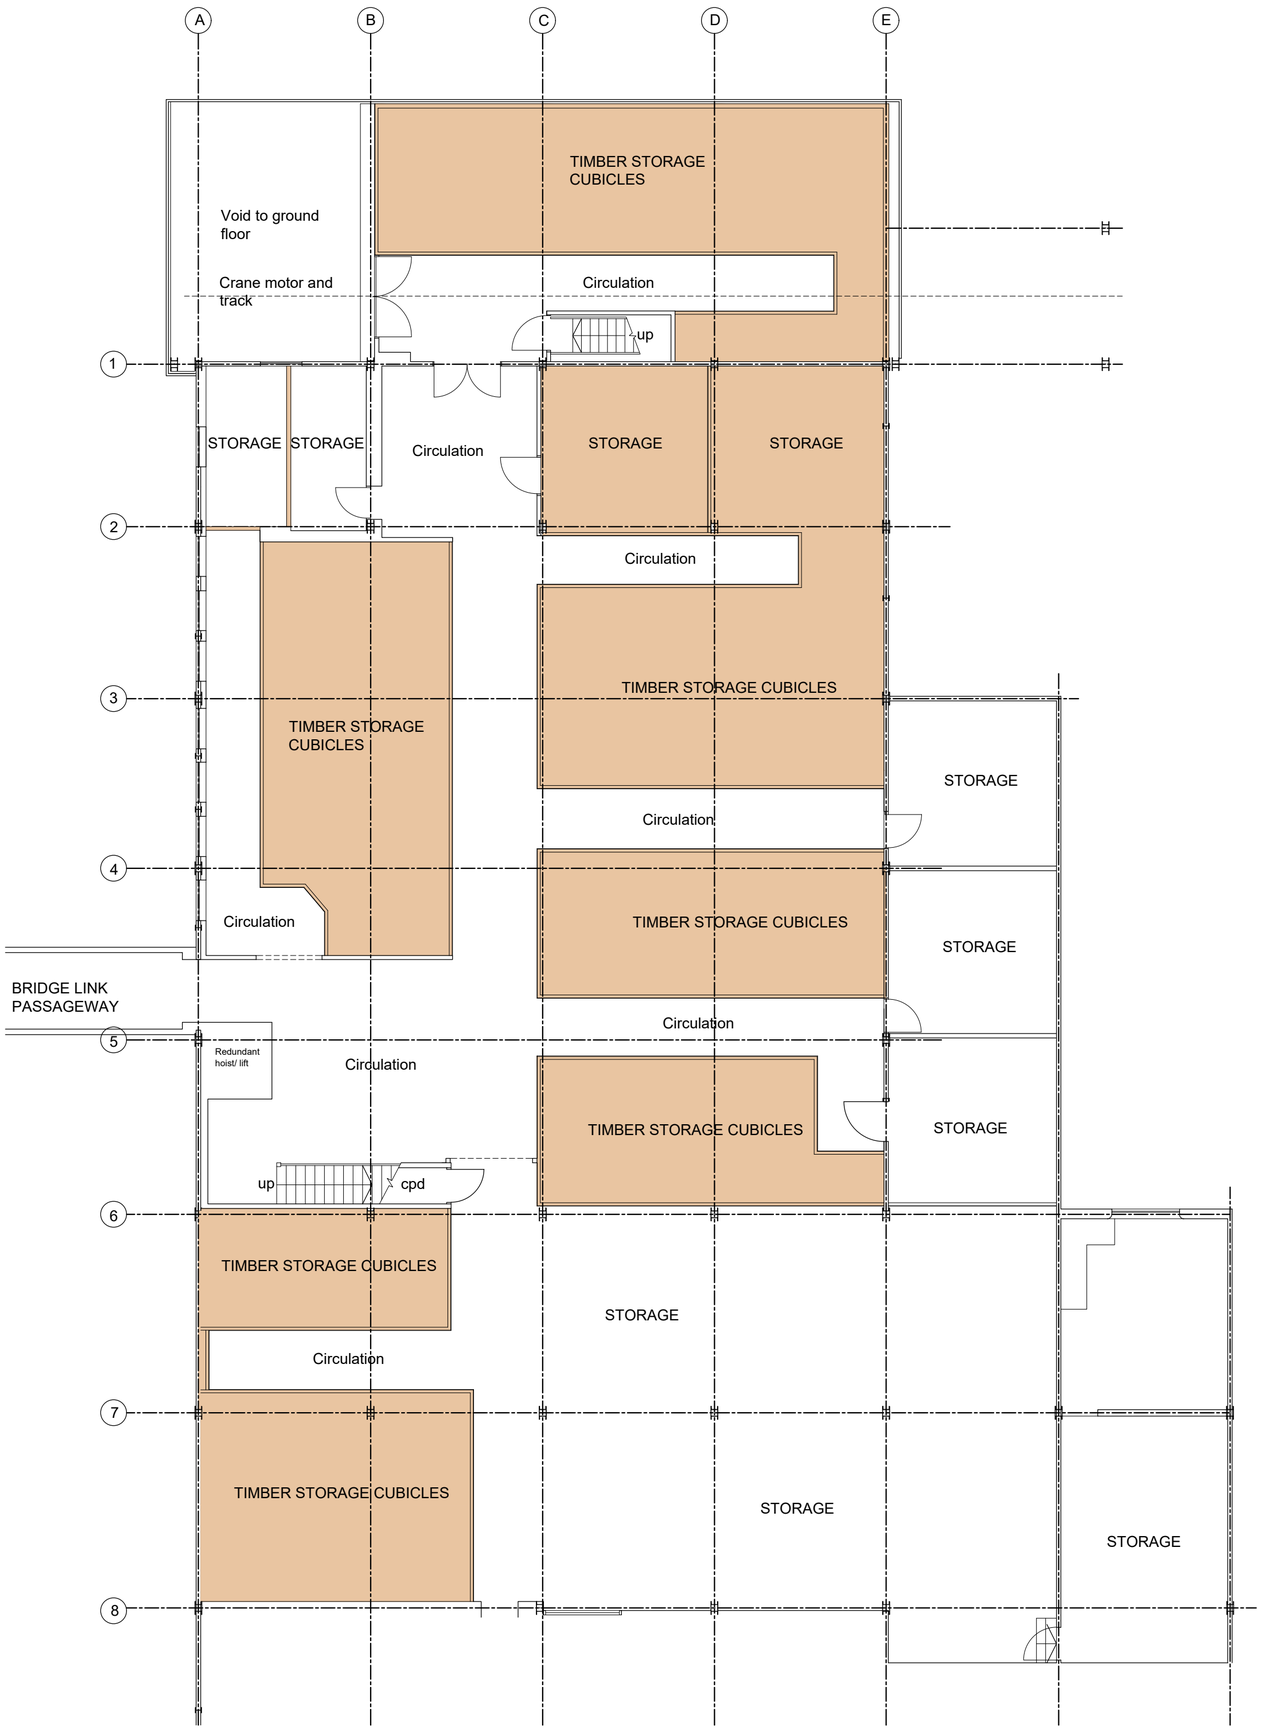

PART FIRST FLOOR PLAN

scale 1:100 @A1

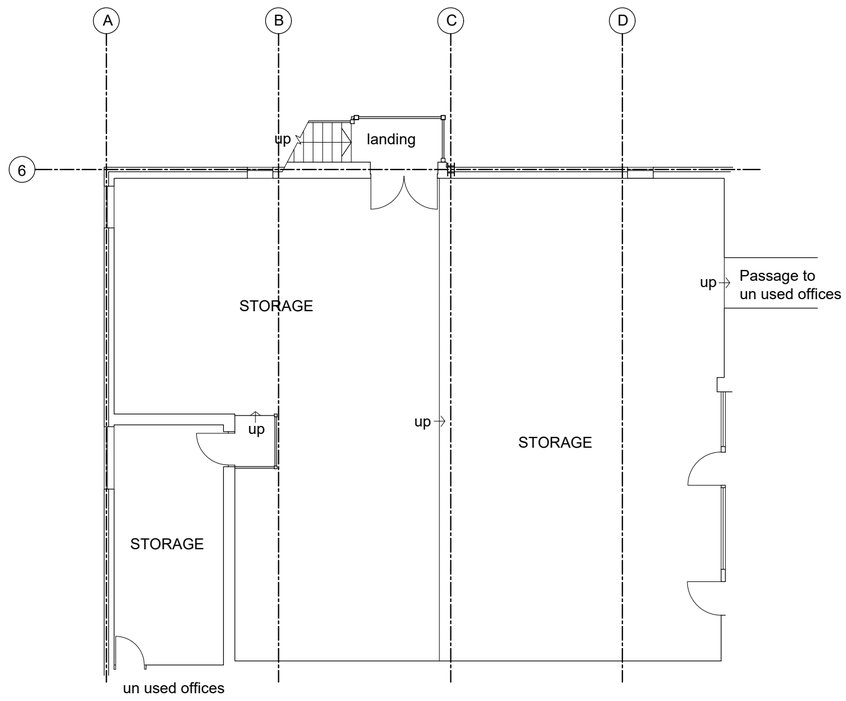

PART SECOND FLOOR PLAN

scale 1:100 @A1

1:100 1m 2m 3m 4m 5m 6m 7m 8m

rev	description	date

TOWN PLANNING
CONCEPT

client
MR D HITCHMOUGH

project
WREXHAM STORAGE.
CENTRAL BUILDINGS
LLAY INDUSTRIAL ESTATE MOLD ROAD
CEFN-Y-BEDD. WREXHAM LL12 9YG

drawing
SURVEY OF EXISTING. PART FIRST & SECOND FLOOR PLANS

Job no.	date	scale
CP 484	01/24	1/100 @A1

All dimensions to be checked prior to construction on site. Any discrepancies are to be immediately noted to the office of origin. Do not scale drawings. Figured dimensions to be used only.

drawing no. 03