

PROPOSED NEW DWELLING AT TANYFFORDD RUTHIN ROAD, BWLCHGWYN, WREXHAM, LL11 5UU.

Date July 2025	Drawing No. 996/2
Scale 1 : 100 at A3	Revisions D

PROPOSED FRONT ELEVATION

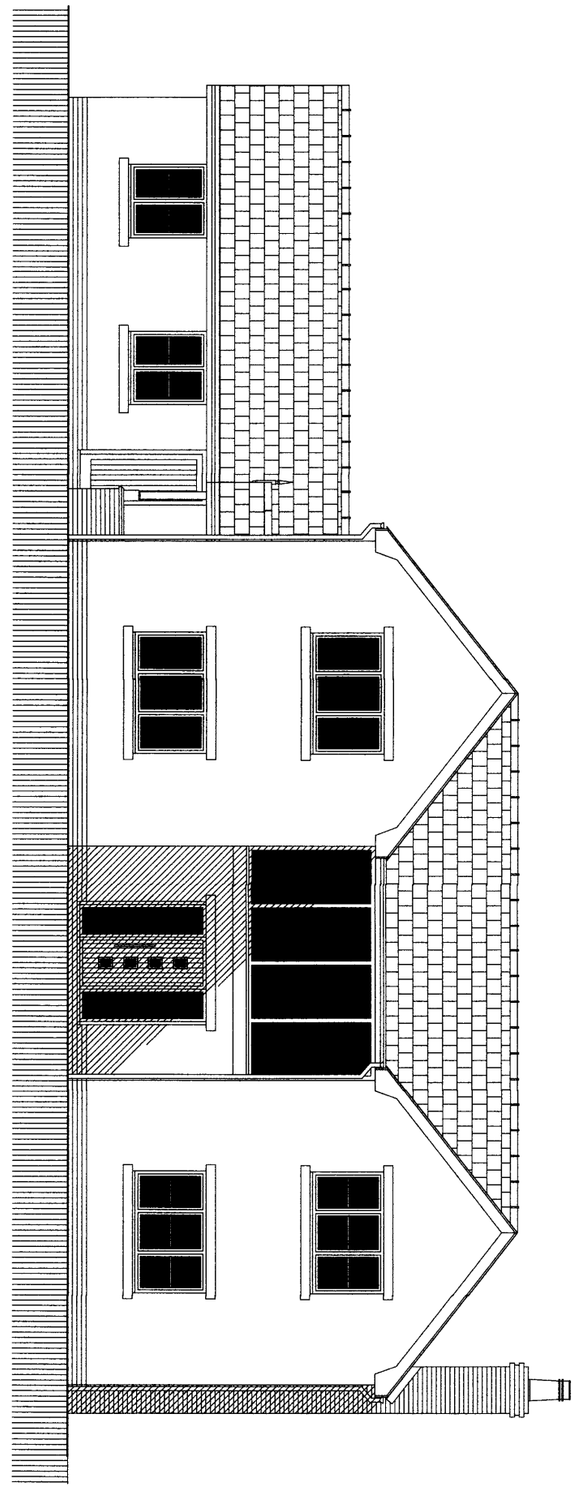

PROPOSED REAR ELEVATION

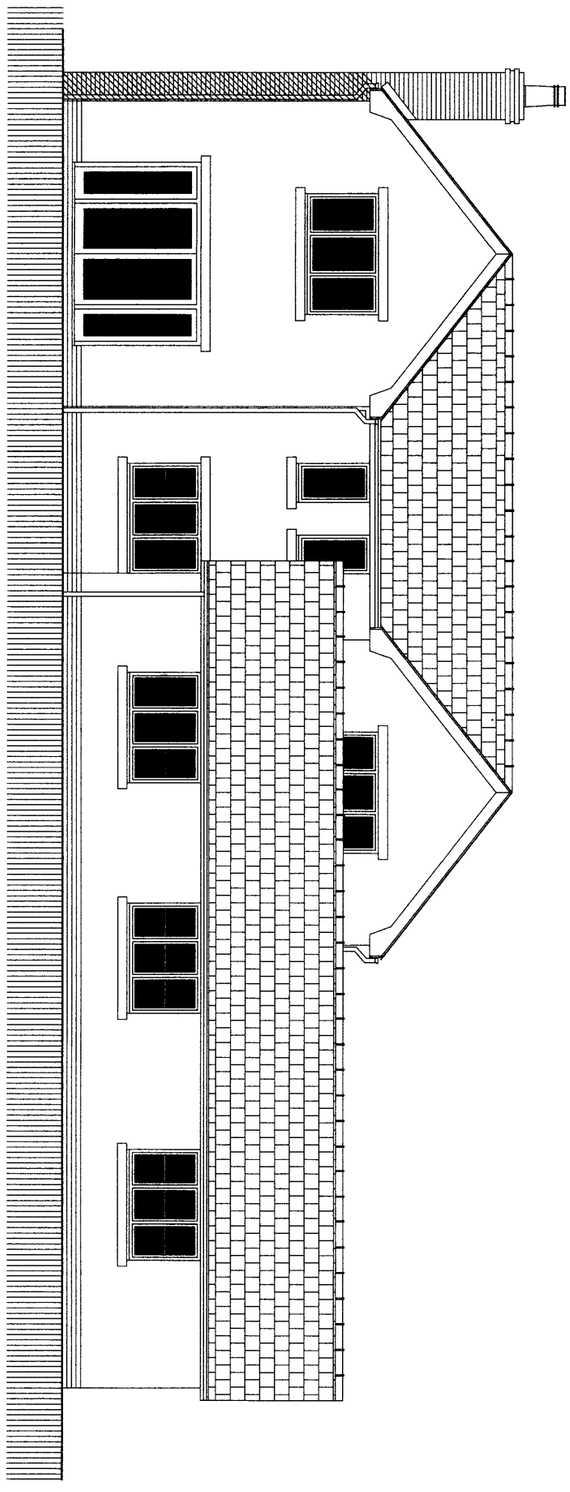



Scale 1:100 at A3

PROPOSED