

PROPOSED NEW DWELLING AT TANYFFORDD RUTHIN ROAD, BWLCHGWYN, WREXHAM, LL11 5UU.

Date June 2025	Drawing No. 996/2
Scale 1 : 100 at A3	Revisions


EXISTING FRONT ELEVATION

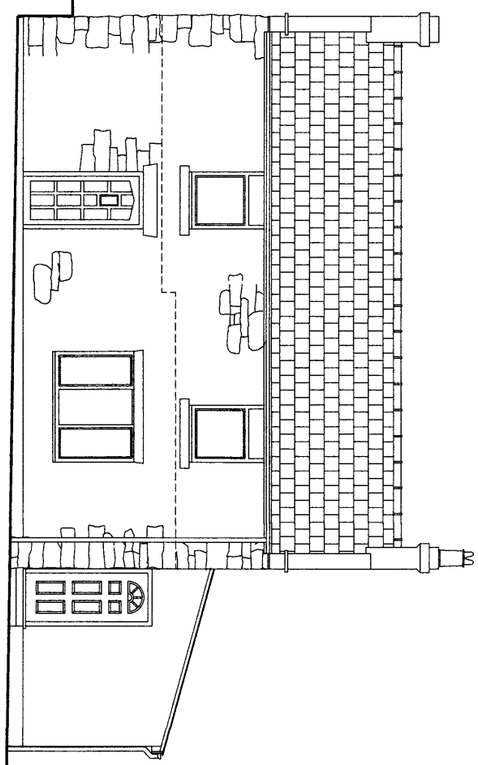


EXISTING SIDE ELEVATION

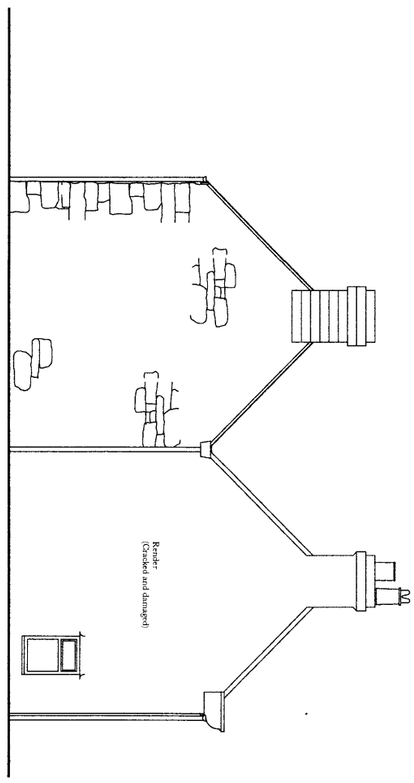

EXISTING REAR ELEVATION

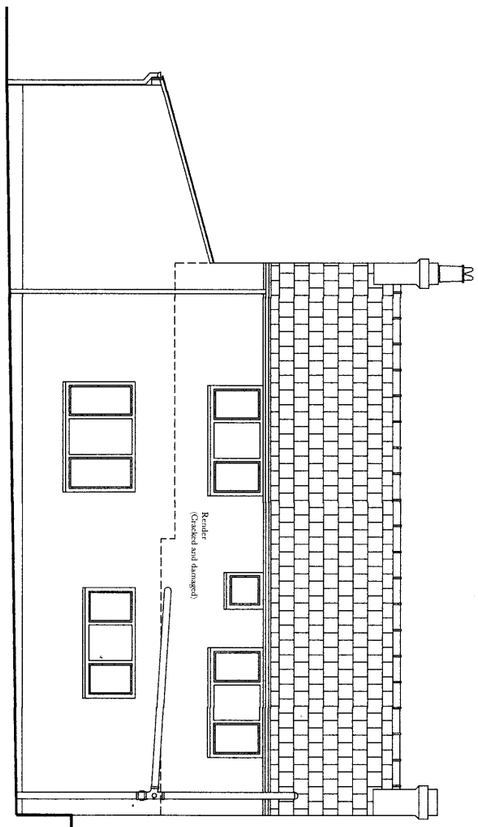

EXISTING SIDE ELEVATION

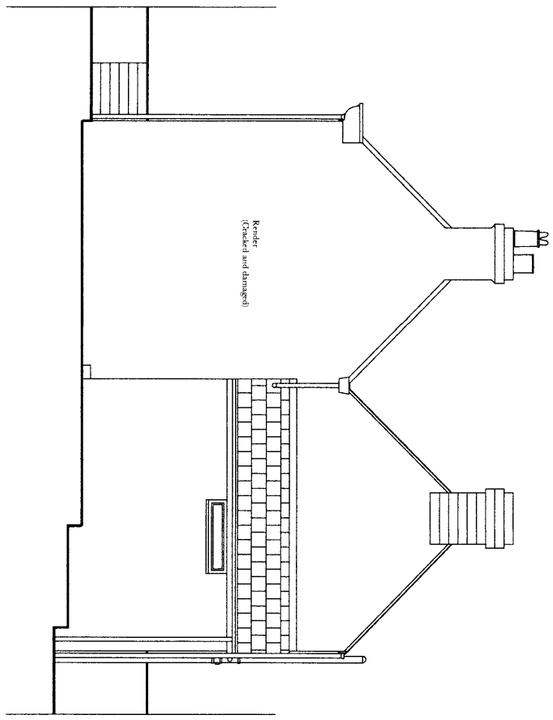

0 1 2 3 4 5 6 7 8 9 10

Scale 1:100 at A3

EXISTING