

PROPOSED NEW DWELLING AT TANYFFORDD RUTHIN ROAD, BWLCHGWYN, WREXHAM, LL11 5UU.


Date June 2025	Drawing No. 996/1
Scale 1 : 100 at A3	Revisions

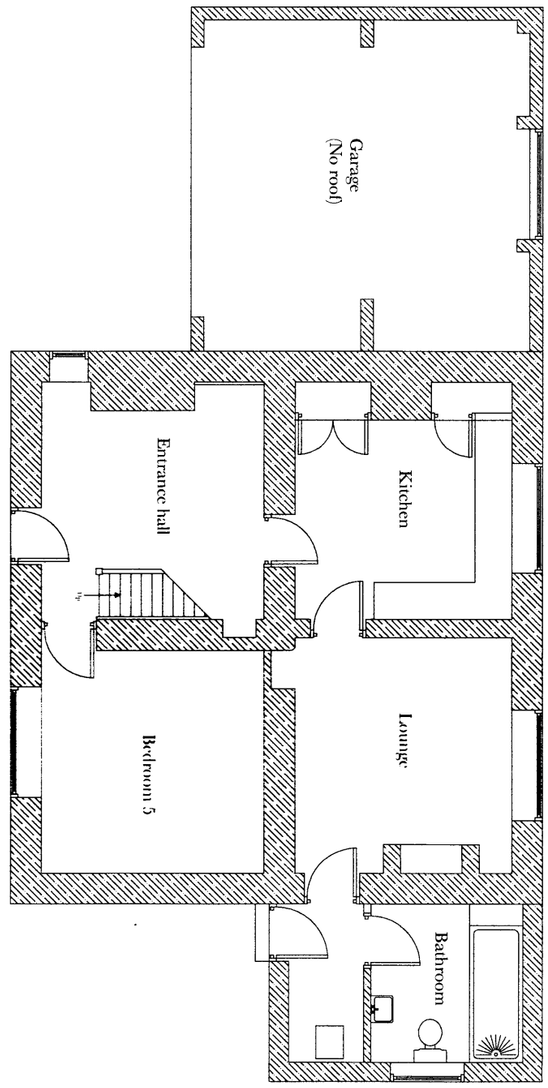

EXISTING GROUND FLOOR PLAN

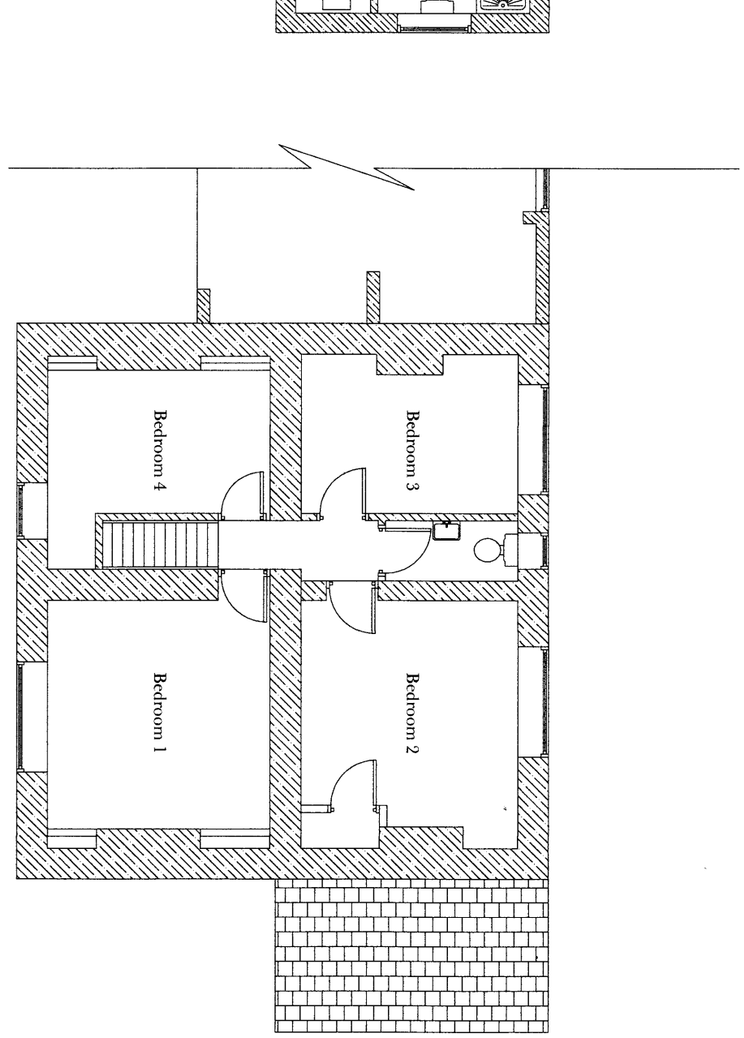

EXISTING FIRST FLOOR PLAN

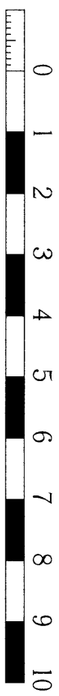

Scale 1:100 at A3

EXISTING